

SINGLE STOREY DWELLING @ LOT(87)7 SHANNON RISE, KILMORE

WD - SHEET INDEX		
Layout ID	Layout Name	
WORKING DRAWINGS		
WD.1.1	COVER	☐
WD.1.2	SITE SURVEY	☐
WD.1.3	SITE PLAN	☐
WD.1.4	GROUND FLOOR	☐
WD.1.5	ROOF PLAN	☐
WD.1.6	SLAB SETOUT - GF	☐
WD.1.7	HYDRAULIC - GF	☐
WD.1.8	ELECTRICAL SET OUT (GF)	☐
WD.1.9	NORTH & EAST ELEVATION	☐
WD.1.10	SOUTH & WEST ELEVATIONS	☐
WD.1.11	SECTIONS A & B	☐
WD.1.12	SECTIONS FOR RETAINING WALLS	☐
WD.1.13	SHADOW DIAGRAMS 1	☐
WD.1.14	SHADOW DIAGRAMS 2	☐
WD.1.15	DOOR & WINDOW SCHEDULE	☐
WD.1.16	MATERIAL SCHEDULE	☐
TYPICAL DETAILS		
WD.2.1	DETAILS	☐
WD.2.2	WATER PROOFING & WET AREA DETAILS	☐
WD.2.3	BRICK CONTROL JOINTS	☐
WD.2.4	LIVABLE HOUSING DESIGN 2022	☐
WD.2.5	LIVABLE HOUSING DESIGN 2022 - FIGURES	☐
WD.2.6	LIVABLE HOUSING DESIGN 2022 - FIGURES 2	☐
WD.2.7	LIVABLE HOUSING DESIGN 2022 - FIGURES 3	☐
WD.2.8	WATERSTOP DETAIL AT DOORWAY	☐
WD.2.9	BATHROOM LAYOUT OPTIONS	☐


SITE COVERAGE		
HAB		
	COVERED AREA GROUND FLOOR	279.81
		279.81 m²
NON HAB		
	ALFRESCO	27.31
	GARAGE	48.10
	PORCH	4.87
		80.28 m²
		360.09 m²


AREA SCHEDULE		
HAB		
	COVERED AREA GROUND FLOOR	279.81
		279.81 m²
NON HAB		
	ALFRESCO	27.31
	GARAGE	48.10
	PORCH	4.87
		80.28 m²
		360.09 m²

PRIVATE OPEN SPACE		
POS		
	NORTH	2.47
	NORTH	24.24
	NORTH	84.81
		111.52 m²
SPOS		
	EAST	61.34
	SOUTH	64.47
		125.81 m²
		237.33 m²

NON-PERMEABLE AREA		
HAB		
	COVERED AREA GROUND FLOOR	279.81
		279.81 m²
NON HAB		
	ALFRESCO	27.31
	DRIVEWAY	25.90
	GARAGE	48.10
	PORCH	4.87
		106.18 m²
		385.99 m²


Requirements of Clause 55			
LOT AREA			623m²
	Standard	Requirement	Proposed
Minimum Street Setback	A3	4.7m	4.7m
Site Coverage	A5	60%(373.8 SQ.M)	360.09m² / 57.78%
Permeability	A6	30 %	237.33m² / 38.09%
Landscaping	B13	YES	YES
Rear Setbacks	A10	-	3m
Walls on Boundaries	A11	-	-
Private open space	A17	40 m²	237.33m²
Front Fence Height	A20	OPTIONAL	YES
Maximum Building Height		10m	4.6 m
Total impermeable surface		--	385.99m² /61.96%

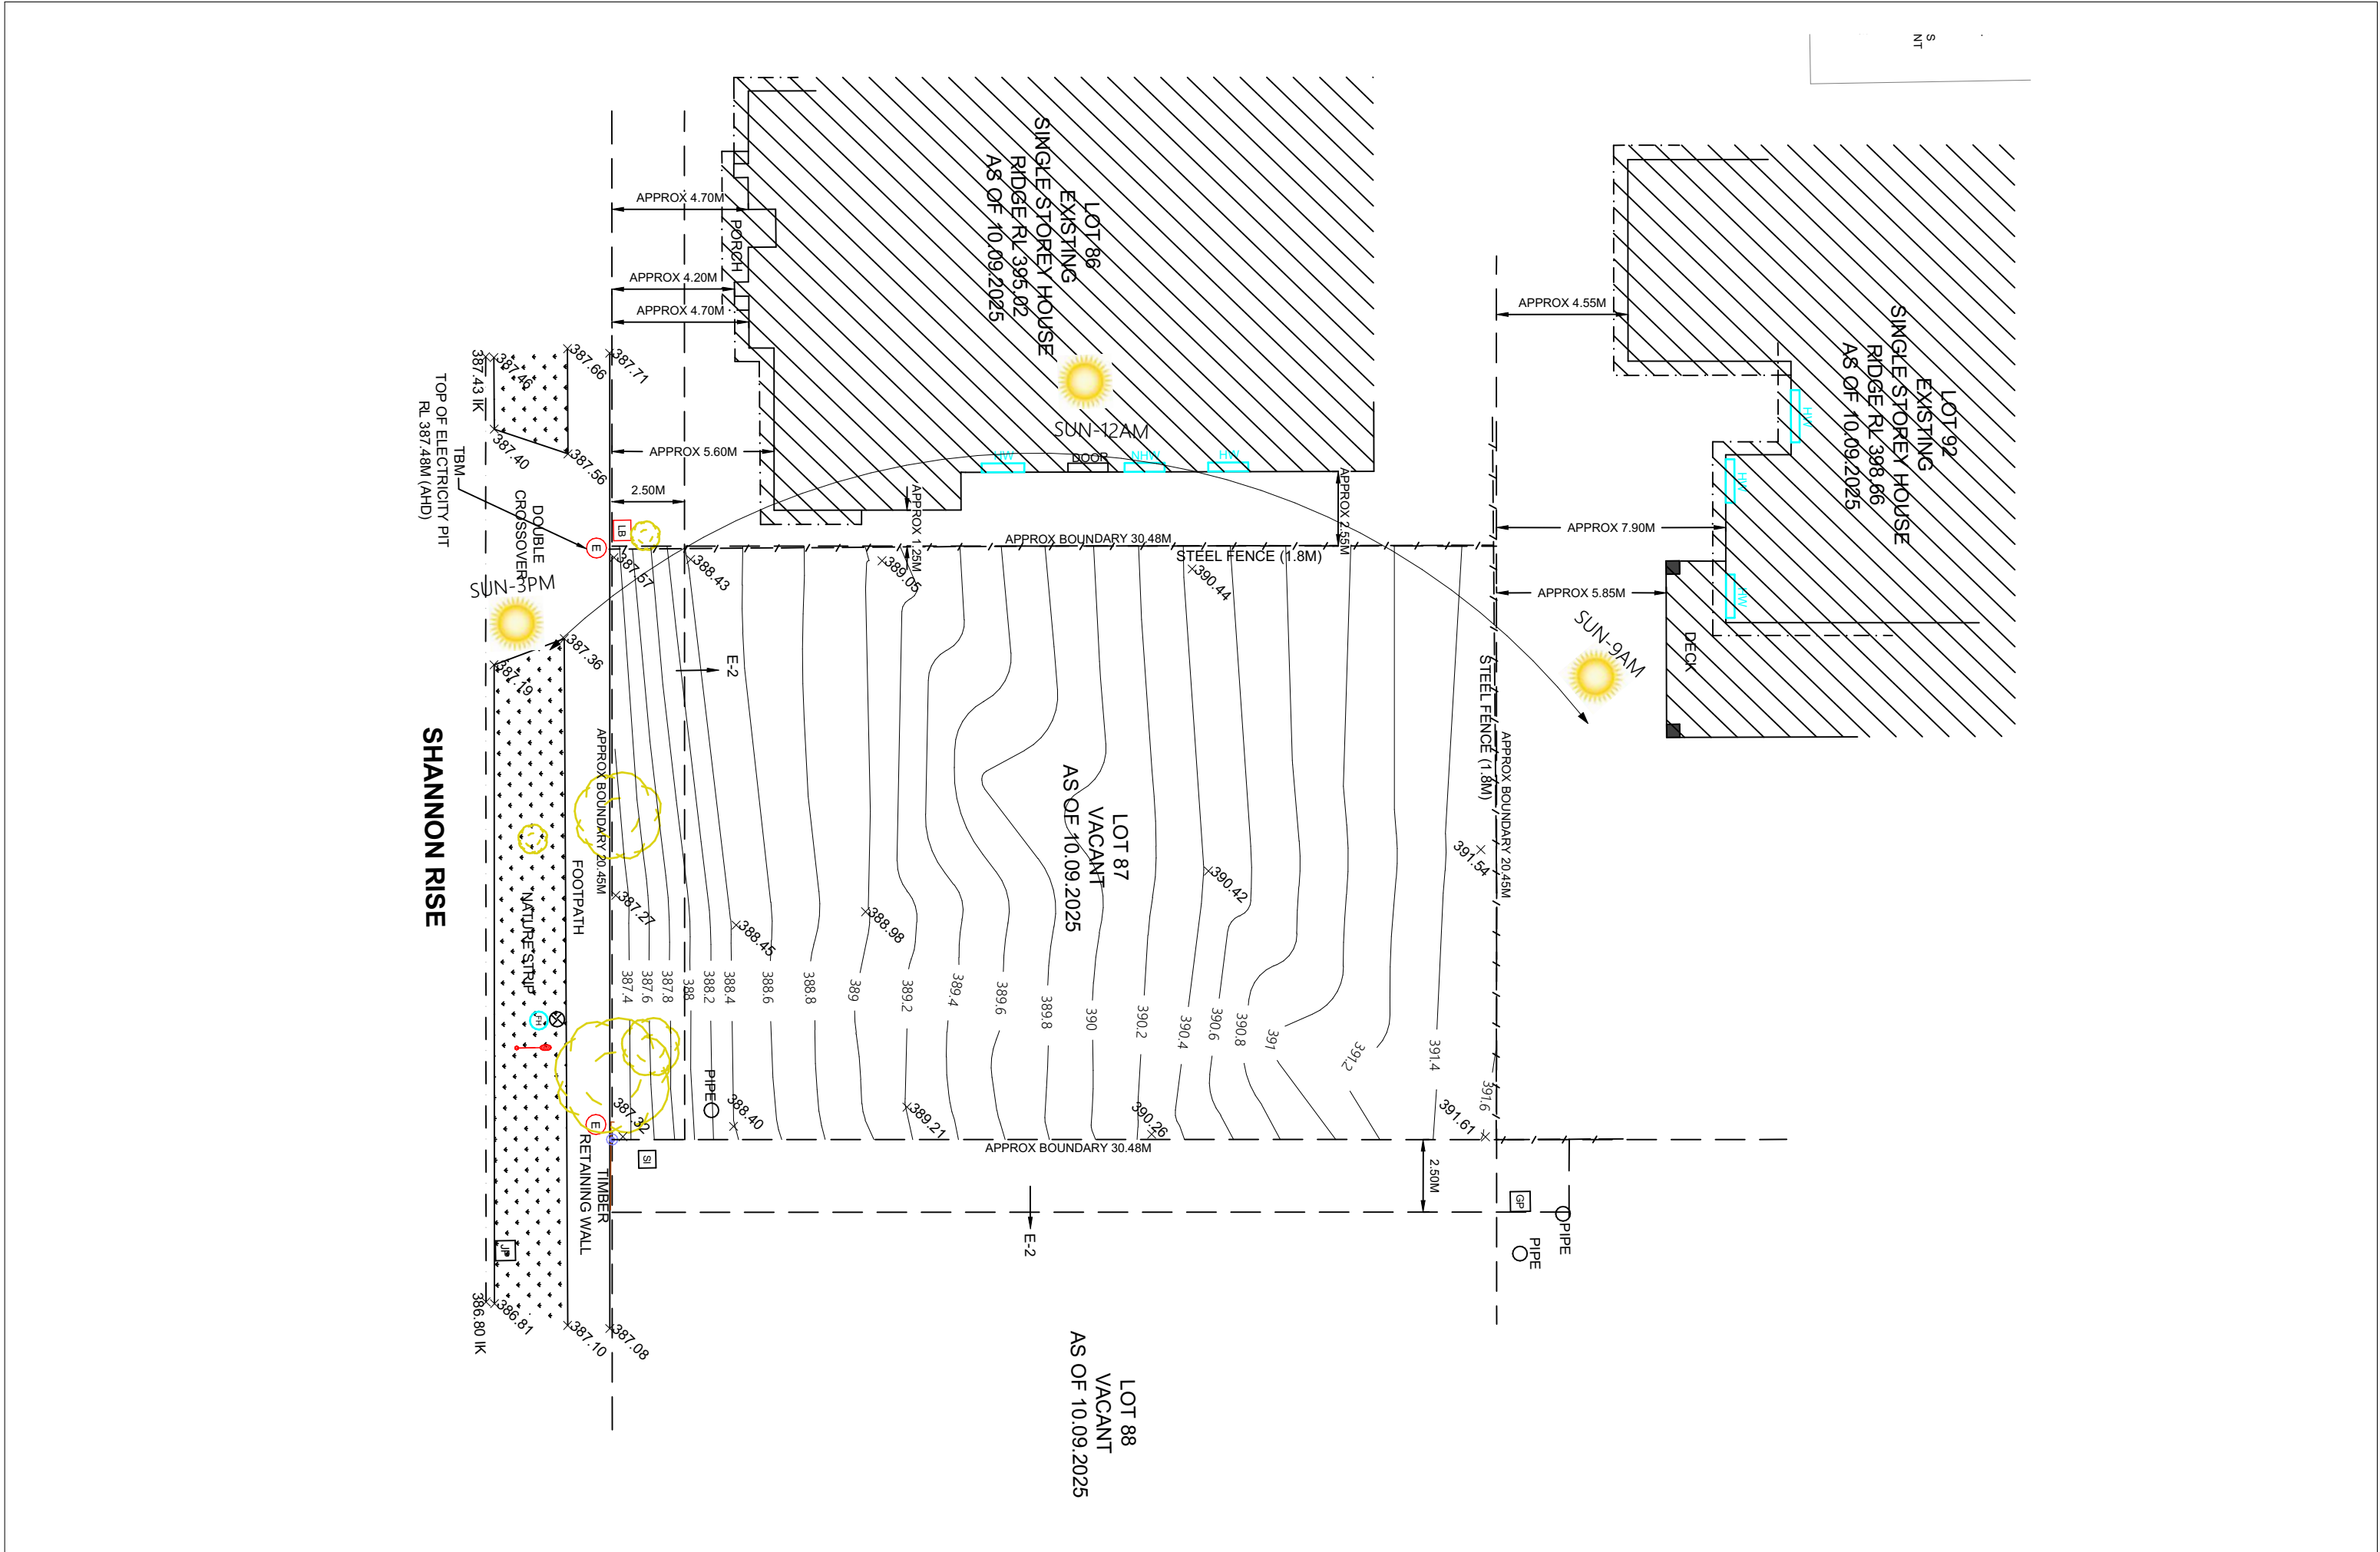

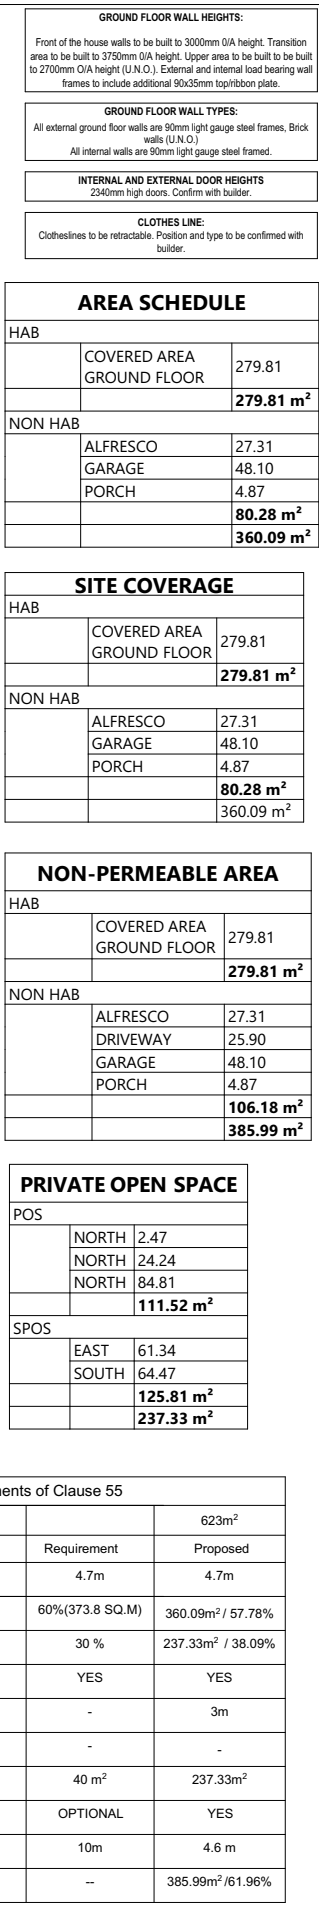

<p>SITE PREPARATION: CONSTRUCTION SYSTEMS TIMBER FRAMING</p> <p>Design/construct per AS 1842.4 or AS 1844.4 and NCC 2022 Vol. 2 Part 11.6/11HDB(4):</p> <p style="text-align: center;">WALL CLADDING:</p> <p>Comply with ABCB Housing Provision 7.5 to satisfy Performance Requirements 2.1/P.2.2.2.</p> <p style="text-align: center;">LINTELS & WALL TIES:</p> <p>Lintels: Steel lintels per ABCB Part 5.6.7, Figure 5.6.7. Wall ties: General: Per ABCB 5.6.5 - Articulation joints: Ties \$300mm from joint (ABCB Table 5.6.5C). - Solid construction: Medium-duty ties \$400mm spacing (ABCB Table 5.6.6B).</p> <p style="text-align: center;">DAMP PROOF COURSE (DPC):</p> <p>Per ABCB Part 5.7.3: AS/NZS 3404 compliant material, 0.5mm embossed polythylene, or 2.5mm bitumen-inorganic mat. Termite shields (continuous, unpierced) as specified by DPC/lashing.</p> <p style="text-align: center;">CEILING HEIGHTS:</p> <p>Min. heights (per ABCB Table 10.3.1): - Habitable rooms (excl. kitchen): "2.4m". - Kitchen/entrance/bathroom/laundry/garage: "2.2m". - Attic/sloped ceiling: Functional height. - Stairways: "2.2m" over nosing line.</p> <p style="text-align: center;">FACILITIES (CLASS 1 BUILDINGS): Provide per ABCB 10.4.1: - Kitchen sink & cooking facilities. - Bath/shower. - Laundry tub & washing machine space. - Closet pan. - Washbasin.</p> <p style="text-align: center;">THERMAL INSULATION: Materials: Per AS/NZS 4859.1. Condensation management (sitiation): - Per ABCB Part 10.8.1, comply with AS/NZS 4200.1/2. - Locate exterior to primary insulation.</p> <p style="text-align: center;">GLAZING: External walls: Comply with AS 2509.1 per NCC Vol. 2/HDB(1). Non-standard assemblies: AS 1288 per 11HDB(2). Safety glazing: - Required where glazing \$500mm above FFL (Grade A safety glass or 5mmw annealed glass <12mm). - Mark per NCC 8.4.7. Balustrades: Comply with AS 1288.</p> <p style="text-align: center;">FIRE & SAFETY: Fire Separation: Per ABCB Part 9. Smoke Alarms (Class 1A/1B): - AS 3786-compliant, hardwired if mains power available. - Locations: Per ABCB 9.5.2-9.5.4 & Figures 9.2.2.4.9, 2.3.4-B.</p> <p style="text-align: center;">WET AREAS AND SHOWER NICHS WATERPROOFING: Comply with AS 3740/2010 and NCC Part 10.2/ABCB Figures.</p> <p style="text-align: center;">ARTIFICIAL LIGHTING: Provide where natural light insufficient (ABCB 10.5.1). Min. 1 fitting per 16m² or per AS/NZS 1680.</p> <p style="text-align: center;">STAIRS, RAMPS & BARRIERS: STAIR CONSTRUCTION: Design per ABCB Part 11.2 & AS/NZS 1170.1 loads. Requirements: - Risers (R): 115-190mm. - Treads (T): 240-355mm. - Formula: 550mm = (2R + G) x 700mm. - Prevent 125mm sphere passage through treads/balustrade. Slip Resistances: - Treadslings: P4/R10 (dry), P4/R11 (wet). - Nosing strips: P3 (dry), P4 (wet).</p> <p style="text-align: center;">LANDINGS: Max. gradient 1:8 (ABCB 11.2.3); design loads per AS/NZS 1170.1. External ramps: Comply with Livable Housing Design Standard.</p> <p style="text-align: center;">BARRIERS & HANDRAILS: 30.1. Barrier Requirements (ABCB 11.3.3): - Required at stairways/ramps and surfaces >1m above adjacent level. - Heights: - Stairs/ramps: ≥265mm above nosing/sof. line. - Balconies/landings: ≥1,000mm above floor. - Max. 125mm gaps; anti-climb design for heights >4,000mm. - Wire barriers: Per ABCB 11.3.4. 30.2. Handrails: Top ≥265mm above stair nosing/ramp floor.</p> <p style="text-align: center;">SANITARY COMPARTMENTS: NCC Vol. 2 (2022) part 10.4.2 Construction of Sanitary Compartments: The door to a fully enclosed sanitary compartments must: open outwards or slide to be readily removable from the outside of the compartment, unless there is a clear space of at least 1.2m measured in accordance with fig 10.4.2, between the closet pan within the sanitary compartment and the doorway.</p> <p style="text-align: center;">BATHROOMS: Bathrooms and ensuites that have a glass wall or glass partitions and shower screens must be safety glass with 2mm off the floor. NCC 2022 Glazing 8.4.6</p> <p style="text-align: center;">SAFETY GLASS: All glass including windows and mirrors in bathrooms and ensuites To be safety glass within 2m off the floor</p> <p style="text-align: center;">WIND RATING - N2 Maximum design gust wind speed for this site IS 40 m/s.</p> <p style="text-align: center;">SITE SOIL CLASSIFICATION The soil classification for the site shall be determined by the Geotechnical Report by GEOTECHNICAL ENGINEERING (Ref. 1028)</p> <table border="1" style="width: 100%; border-collapse: collapse;"> <tr> <td style="width: 50%; text-align: center;">Attack by Termite</td> <td style="width: 50%; text-align: center;">Affect by Bushfire</td> </tr> <tr> <td style="text-align: center;">Yes</td> <td style="text-align: center;">Yes</td> </tr> <tr> <td style="text-align: center;">Affect by Flood</td> <td style="text-align: center;">Affect by Snowfalls</td> </tr> <tr> <td style="text-align: center;">No</td> <td style="text-align: center;">No</td> </tr> </table> <p style="text-align: center;">RAINWATER TANKS: Connected to toilets and laundry. Type and position to be confirmed by Builder.</p> <p style="text-align: center;">DRAINAGE PLAN: Not provided. Please refer to Builder's copy.</p> <p style="text-align: center;">L-POD: Legal Point of Discharge to be confirmed with Goulburn Valley Water and Mitchell Shire Council.</p> <p style="text-align: center;">SDO: Sewer:</p>	Attack by Termite	Affect by Bushfire	Yes	Yes	Affect by Flood	Affect by Snowfalls	No	No	<p>BUSHFIRE ASSESSMENT 12.5 (AS3369-2018) 1. EXTERNAL WALLS TO BE NON-COMBUSTIBLE MATERIALS SPECIFIED IN AS3369-2018 IN ACCORDANCE WITH 5.4-1 WALLS 2. ALL JOINTS TO BE SEALED IN ACCORDANCE WITH 5.4-2 JOINTS 3. VENTS AND WEEPHOLES IN EXTERNAL WALLS TO BE SCREENED WITH A CORROSION-RESISTANT BRONZE OR ALUMINUM MESH IN ACCORDANCE WITH 5.4-3 VENTS AND WEEPHOLES 4. SCREENING REQUIRED TO OPERABLE PORTIONS OF ALL WINDOWS IN ACCORDANCE WITH 5.4-3 SCREENS FOR WINDOWS AND DOORS 5. ALUMINUM MESH FLYSCREENS TO DOORS IN ACCORDANCE WITH 5.4-3 SCREENS FOR WINDOWS AND DOORS 6. WINDOWS TO BE DOUBLE GLAZED WITH NON-COMBUSTIBLE MATERIAL FOR FRAMING IN ACCORDANCE WITH 5.4-3 WINDOWS AND SIGELIGHTS 7. DOORS TO BE NON-COMBUSTIBLE MATERIALS TO BE PROTECTED BY SCREENS WITH THE APPROPRIATE MATERIAL IN ACCORDANCE WITH 5.4-3 DOORS 8. SCREENS TO COMPLY WITH AS/NZS 4580 IN ACCORDANCE WITH 5.4-3 SCREENS 9. BALCONY TO SLIDING DOORS TO BE GRADE A SAFETY GLASS WITH A MINIMUM 4mm THICKNESS TO COMPLY WITH AS/NZS 1288 IN ACCORDANCE WITH 5.4-3 DOORS BLINDING 10. BAL 12.5 COMPLIANT ACCESS DOOR TO GRADE AS/NZS 2018 IN ACCORDANCE WITH 5.4-3 DOORS 11. ALUMINUM MESH FLYSCREENS TO DOORS IN ACCORDANCE WITH 5.4-3 DOORS 12. ALL OPENINGS TO BE MADE WITH TIGHT FITTING NON-COMBUSTIBLE MATERIALS. GAPS NO LARGER THAN 2mm 13. BAL LEVEL TO BE DETERMINED BY APPROPRIATE AUTHORITY.</p> <p style="text-align: center;">SITE PREPARATION: GENERAL REQUIREMENTS Protection Rules: Execute per Engineer's documents. Protect adjoining properties; rectify damage at no cost to Proprietor. Demolition & Clearing: Commence only after obtaining all permits (demolition notices). Remove all materials (including in-ground services). Leave site clean and safe. Fill Material: Use clean fill complying with Engineer's specifications. Trees & Vegetation: Remove vegetation indicated on drawings. Secure permits for regulated removals. Grub roots: cut away debris. Excavation: Excavate to specified levels. Callers to Soil Report and Engineer's recommendations. Shoring-Install to ensure excavation safety and stability. Comply with Engineer/Geotechnical documents. Crossover/Footpath/Readyway/Nature Strip: Construct/replace to Responsible Authority's satisfaction.</p> <p style="text-align: center;">SERVICES: INSTALLATION Install all services (gas, electrical, sewer, water, communications, etc.) per Responsible Authority requirements. Confirm supply pipe sizes before installation.</p> <p style="text-align: center;">DOMESTIC CONSTRUCTION: SITE & BOUNDARY CONTROLS Erect site fencing to prevent public access during construction. No building materials to project beyond boundaries. Constructability Requirements: - Eaves within 900mm (but ≥450mm) of boundary: Combustible materials permitted. - Roof elements within 450mm of boundary: Non-combustible materials required. - Flues/chimneys/appliances: Not within 450mm of boundary. - Windows: - Outside windows: ≥1m above FFL. Restrict openings to prevent passage of a 125mm sphere. - All first-floor bedroom windows: Max. 1.2m from opening. - Toilet doors: Install 18" hinges within 1.2m of wall.</p> <p style="text-align: center;">ENVIRONMENT & PROTECTION: BUSHFIRE & CORROSION Bushfire: Comply with AS 3369-2018 (Bushfire-prone areas). Corrosion Protection: - Structural steel members (lintels, angles, etc.): Per AS 4773.1-2015 Table 4.1. - Steel roofing: Per ABCB Housing Provisions Table 7.2.2.A. Termite Protection (if in prone area): - Install barrier per AS 3660.1 or NCC 2022 Part 3.4.2 (refer ABCB Table 3.4.2). - Implement termite management system. - Concrete Slabs: - <1400mm: 100x125mm (1 HD wire). - 1401-1800mm: 100x125mm (2 HD wires). - 1801-3000mm: 125x125mm (2 HD wires). - Braced if >1200mm above ground without perimeter brickwork. Marine/Expense Zones: Masonry units/mortar/composites to comply with AS 4773.1-2015 Table 4.1, durability requirements.</p> <p style="text-align: center;">RAMPS: Max. gradient 1:8 (ABCB 11.2.3); design loads per AS/NZS 1170.1. External ramps: Comply with Livable Housing Design Standard.</p> <p style="text-align: center;">PERFORMANCE REQUIREMENTS: ENERGY EFFICIENCY Class 1 buildings: Min. 7-star energy rating (NCC Vol. 2 Part 13). Outdoor living areas: Comply with NCC Vol. 2 Part 3.4.2(2C3).</p> <p style="text-align: center;">SOUND INSULATION: Separating walls between Class 1 buildings: Construct per ABCB Part 10.7 to minimize sound transmission.</p> <p style="text-align: center;">EXTERNAL FRM WALLS: External walls that are required to be fire rated must not be combustible cladding.</p> <p style="text-align: center;">EAVES: Eaves are not permitted within 900mm of an adjoining building or vertical projection of the lower separating wall in accordance with clause 3.7.2.7(d) & 8.0).</p> <p style="text-align: center;">ROOF, SURFACE & SUB-SURFACE DRAINAGE Downpipes, box gutters, rainheads and sumps must be installed to meet the requirements of AS/NZS 3500.3 Surface and sub-surface drainage systems to be installed to meet the requirements of AS/NZS 3500.3</p> <p style="text-align: center;">RAIN GARDENS & LEGAL POINT OF DISCHARGE All new and existing stormwater drainage pipes to be routed to connect to the nominated rain gardens before exiting to the legal point of discharge to the satisfaction of the relevant authorities.</p> <p style="text-align: center;">STORM WATER NOTES: 1. Connect stormwater drainage to legal point of discharge as directed by the council/building department. 2. Stormwater layout to engineer's details. 3. Provide 100x500mm downpipes at 12m max centres</p> <p style="text-align: center;"></p>
Attack by Termite	Affect by Bushfire								
Yes	Yes								
Affect by Flood	Affect by Snowfalls								
No	No								



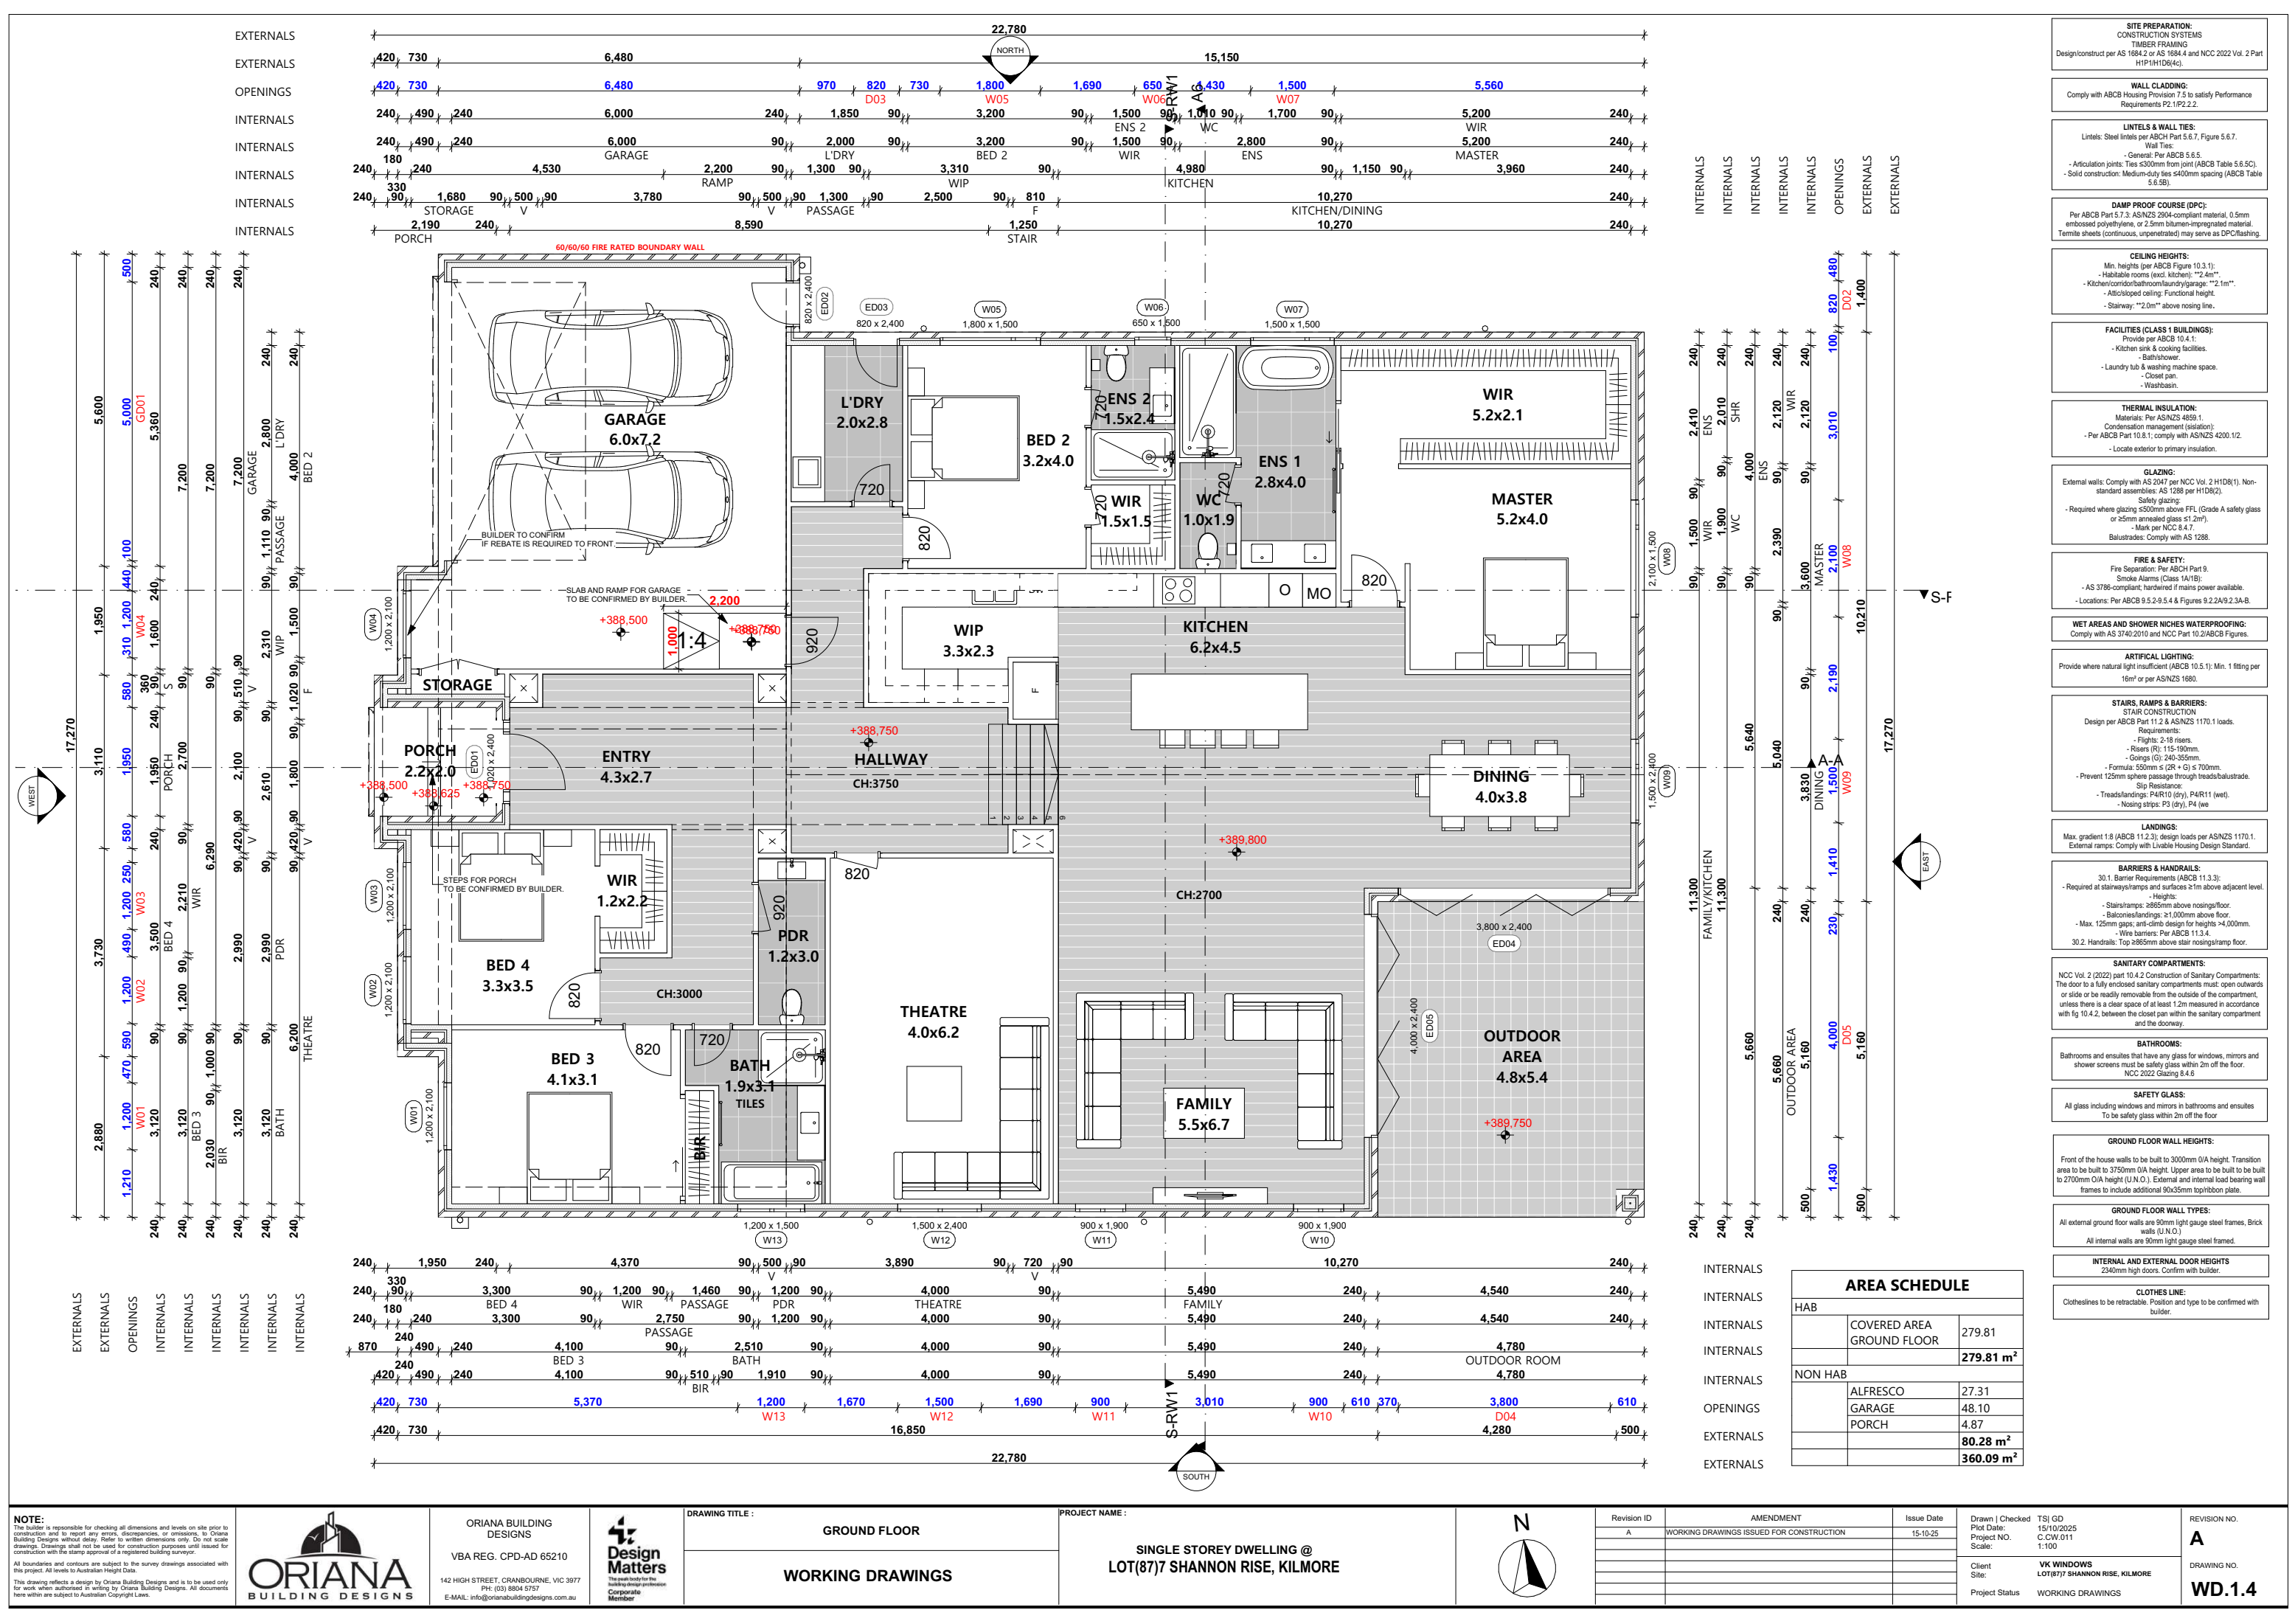

NOTE:

The builder is responsible for checking all dimensions and levels on site prior to construction and to report any errors, discrepancies, or omissions, to Oriana Building Designs without delay. Refer to written dimensions only. Do not scale drawings. Drawings shall not be used for construction purposes until issued for construction with the stamp approval of a registered building surveyor.

All boundaries and contours are subject to the survey drawings associated with this project. All levels to Australian Height Data.

This drawing reflects a design by Oriana Building Designs and is to be used only for work when authorized in writing by Oriana Building Designs. All documents here within are subject to Australian Copyright Laws.

Oriana Building Designs

VBA REG. CPD-AD 65210

142 HIGH STREET, CRANBOURNE, VIC 3977

PH: (03) 8804 9707

E-MAIL: info@orianabuildingdesigns.com.au

Design Matters

The gold member of the building design profession

Corporate Member

DRAWING TITLE :

GROUND FLOOR

WORKING DRAWINGS

PROJECT NAME :

SINGLE STOREY DWELLING @ LOT(87) SHANNON RISE, KILMORE

Revision ID	AMENDMENT	Issue Date
A	WORKING DRAWINGS ISSUED FOR CONSTRUCTION	15-10-25

Drawn | Checked

TSJ | GD

Plot Date:

15/10/2025

Project NO.

C.W. 011

Scale:

1:100

Client Site:

VK WINDOWS

LOT(87) SHANNON RISE, KILMORE

Project Status

WORKING DRAWINGS

Revision NO.

A

Drawn NO.

WD.1.4

SITE PREPARATION:

CONSTRUCTION SYSTEMS

TIMBER FRAMING

Design/construct per AS 1684.2 or AS 1684.4 and NCC 2022 Vol. 2 Part H1P1H1D6(4c).

WALL CLADDING:

Comply with ABCB Housing Provision 7.5 to satisfy Performance Requirements P2.1/P2.2.2.

LINTELS & WALL TIES:

Lintels: Steel lintels per ABCH Part 5.6.7, Figure 5.6.7.

Wall Ties:

- General: Per ABCB 5.6.5.

- Articulation joints: Ties <300mm from joint (ABCB Table 5.6.5C).

- Solid construction: Medium-duty ties <400mm spacing (ABCB Table 5.6.5B).

DAMP PROOF COURSE (DPC):

Per ABCB Part 5.7.3: AS/NZS 2904-compliant material, 0.5mm embossed polyethylene, or 2.5mm bitumen-impregnated material.

Termite sheets (continuous, unperforated) may serve as DPC/flashings.

CEILING HEIGHTS:

Min. heights (per ABCB Figure 10.3.1):

- Habitable rooms (excl. kitchen): "2.4m".

- Kitchen/condo/hallroom/laundry/garage: "2.1m".

- Attic/sloped ceiling: Functional height.

- Stairway: "2.0m" above nosing line.

FACILITIES (CLASS 1 BUILDINGS):

Provide per ABCB 10.4.1:

- Kitchen sink & cooking facilities.

- Bathroom.

- Laundry tub & washing machine space.

- Closet pan.

- Washbasin.

THERMAL INSULATION:

Materials: Per AS/NZS 4859.1.

Condensation management (situation):

- Per ABCB Part 10.8.1, comply with AS/NZS 4200.1/2.

- Locate exterior to primary insulation.

GLAZING:

External walls: Comply with AS 2047 per NCC Vol. 2 H1D(1), Non-standard assemblies: AS 1288 per H1D(2).

Safety glazing:

- Required where glazing <500mm above FFL (Grade A safety glass or >5mm annealed glass <1.2m).

- Mark per NCC 8.4.7.

Balustrades: Comply with AS 1288.

FIRE & SAFETY:

Fire Separation: Per ABCH Part 9.

Smoke Alarms (Class 1A/1B):

- AS 3786-compliant, hardwired if mains power available.

- Locations: Per ABCB 9.5.2-9.5.4 & Figures 9.2.2A/9.2.3A-B.

WET AREAS AND SHOWER NICHES WATERPROOFING:

Comply with AS 3740.2010 and NCC Part 10.2/ABCB Figures.

ARTIFICIAL LIGHTING:

Provide where natural light insufficient (ABCB 10.5.1): Min. 1 fitting per 16m² or per AS/NZS 1680.

STAIRS, RAMPS & BARRIERS:

STAIR CONSTRUCTION

Design per ABCB Part 11.2 & AS/NZS 1170.1 loads.

Requirements:

- Flights: 2-18 risers.

- Rises (R): 115-190mm.

- Goings (G): 240-355mm.

- Formula: 550mm ≤ (2R + G) ≤ 700mm.

- Prevent 125mm sphere passage through treads/balustrade.

- Slip Resistance:

- Treads/landings: P4/R10 (dry), P4/R11 (wet).

- Nosing strips: P3 (dry), P4 (wet).

LANDINGS:

Max. gradient 1:8 (ABCB 11.2.3; design loads per AS/NZS 1170.1).

External ramps: Comply with Livable Housing Design Standard.

BARRIERS & HANDRAILS:

30.1. Barrier Requirements (ABCB 11.3.3):

- Required at stairs/ramps and surfaces ≥1m above adjacent level.

- Heights:

- Stairs/ramps: ≥865mm above nosings/floor.

- Balconies/landings: ≥1,000mm above floor.

- Max. 125mm gaps; anti-climb design for heights >4,000mm.

- Wire barriers: Per ABCB 11.3.4.

30.2. Handrails: Top ≥865mm above stair nosings/ramp floor.

SANITARY COMPARTMENTS:

NCC Vol. 2 (2022) part 10.4.2 Construction of Sanitary Compartments:

The door to a fully enclosed sanitary compartments must open outwards or slide or be readily removable from the outside of the compartment, unless there is a clear space of at least 1.2m measured in accordance with fig 10.4.2, between the closed pan within the sanitary compartment and the doorway.

BATHROOMS:

Bathrooms and ensuites that have any glass for windows, mirrors and shower screens must be safety glass within 2m off the floor.

NCC 2022: Glazing 8.4.6

SAFETY GLASS:

All glass including windows and mirrors in bathrooms and ensuites

To be safety glass within 2m off the floor

GROUND FLOOR WALL HEIGHTS:

Front of the house walls to be built to 3000mm O/A height. Transition area to be built to 3750mm O/A height. Upper area to be built to be built to 2700mm O/A height (U.N.O.). External and internal load bearing wall frames to include additional 90x35mm tpp/bibbon plate.

GROUND FLOOR WALL TYPES:

All external ground floor walls are 90mm light gauge steel frames, Brick walls (U.N.O.)

All internal walls are 90mm light gauge steel framed.

INTERNAL AND EXTERNAL DOOR HEIGHTS

2340mm high doors. Confirm with builder.

CLOTHES LINE:

Clotheslines to be retractable. Position and type to be confirmed with builder.

AREA SCHEDULE		
HAB	COVERED AREA	279.81
	GROUND FLOOR	279.81 m²
NON HAB		
OPENINGS	ALFRESCO	27.31
	GARAGE	48.10
	PORCH	4.87
		80.28 m²
EXTERNALS		360.09 m²

**ALL DIMENSIONS TO BE
CONFIRMED ONSITE PRIOR
TO CONSTRUCTION**

FOOTINGS & SLAB:
Comply with AS 2870 (or AS 2159 for piles).
14.2. Vapour Barrier:
- 0.2mm polyethylene branded "AS 2870 Concrete Underlay, 0.2mm Medium".
- Min. 200mm laps at joints.
- Seal penetrations with tape/sleeves.
- Extend under edge beams to ground level (per NCC Figure 4.2.8).

CONCRETE:
Comply with AS 2870 (or AS 2159 for piles).
14.2. Vapour Barrier:
- 0.2mm polyethylene branded "AS 2870 Concrete Underlay, 0.2mm Medium".
- Min. 200mm laps at joints.
- Seal penetrations with tape/sleeves.
- Extend under edge beams to ground level (per NCC Figure 4.2.8).

SUB-FLOOR VENTILATION:
Vents: 7,500mm² clear per 1,000mm external wall; 2,200mm² per 100mm internal dwarf wall.

DAMP PROOF COURSE (DPC):
Per ABCB Part 5.7.3: AS/NZS 2904-compliant material, 0.5mm embossed polyethylene, or 2.5mm bitumen-impregnated material. Termite sheets (continuous, unpenetrated) may serve as DPC/flashings.

ENVIRONMENT & PROTECTION:
BUSHFIRE & CORROSION

Bushfire: Comply with AS 3958:2010 (Bushfire-prone areas).

Corrosion Protection:

- Structural steel members (lintels, angles, etc.): Per AS 4773.1-2015 Table 4.1.
- Sheet roofing: Per ABCB Housing Provisions Table 7.2.2A. Terminate Protection (if in prone area).
- Install barrier per AS 3680.1 or NCC 2022 Part 3.4.2 (refer ABCB Table 3.4.2).
- Implement termite management system.
- Concrete Slumps:
 - ≤1400mm: 100x100mm (1 HD wire).
 - ≤1400mm: 100x100mm (2 HD wires).
 - 1601-3000mm: 125x125mm (2 HD wires).
- Braced >1200mm above ground without perimeter brickwork.

Marine/Exposure Zones: Masonry unit/mortar/components to comply with AS 4773.1-2015 Table 4.1 durability requirements.


SITE SOIL CLASSIFICATION
The soil classification for this site is **class 'P'** as per the Geotechnical Report by **GEIOD GEOTECHNICAL ENGINEERING**
(Ref. 10288)

<p>SHOWERS/VANITY</p> <p>Builder to select showers and vanities.</p>

<p>CONDUIT</p> <p>Builder to confirm if conduit is required for island benchtops.</p>
--

WC, SHOWER, VANITY,
Builder to confirm WC, shower grate and vanity type.

DISHWASHER Builder to confirm dishwasher location.
--

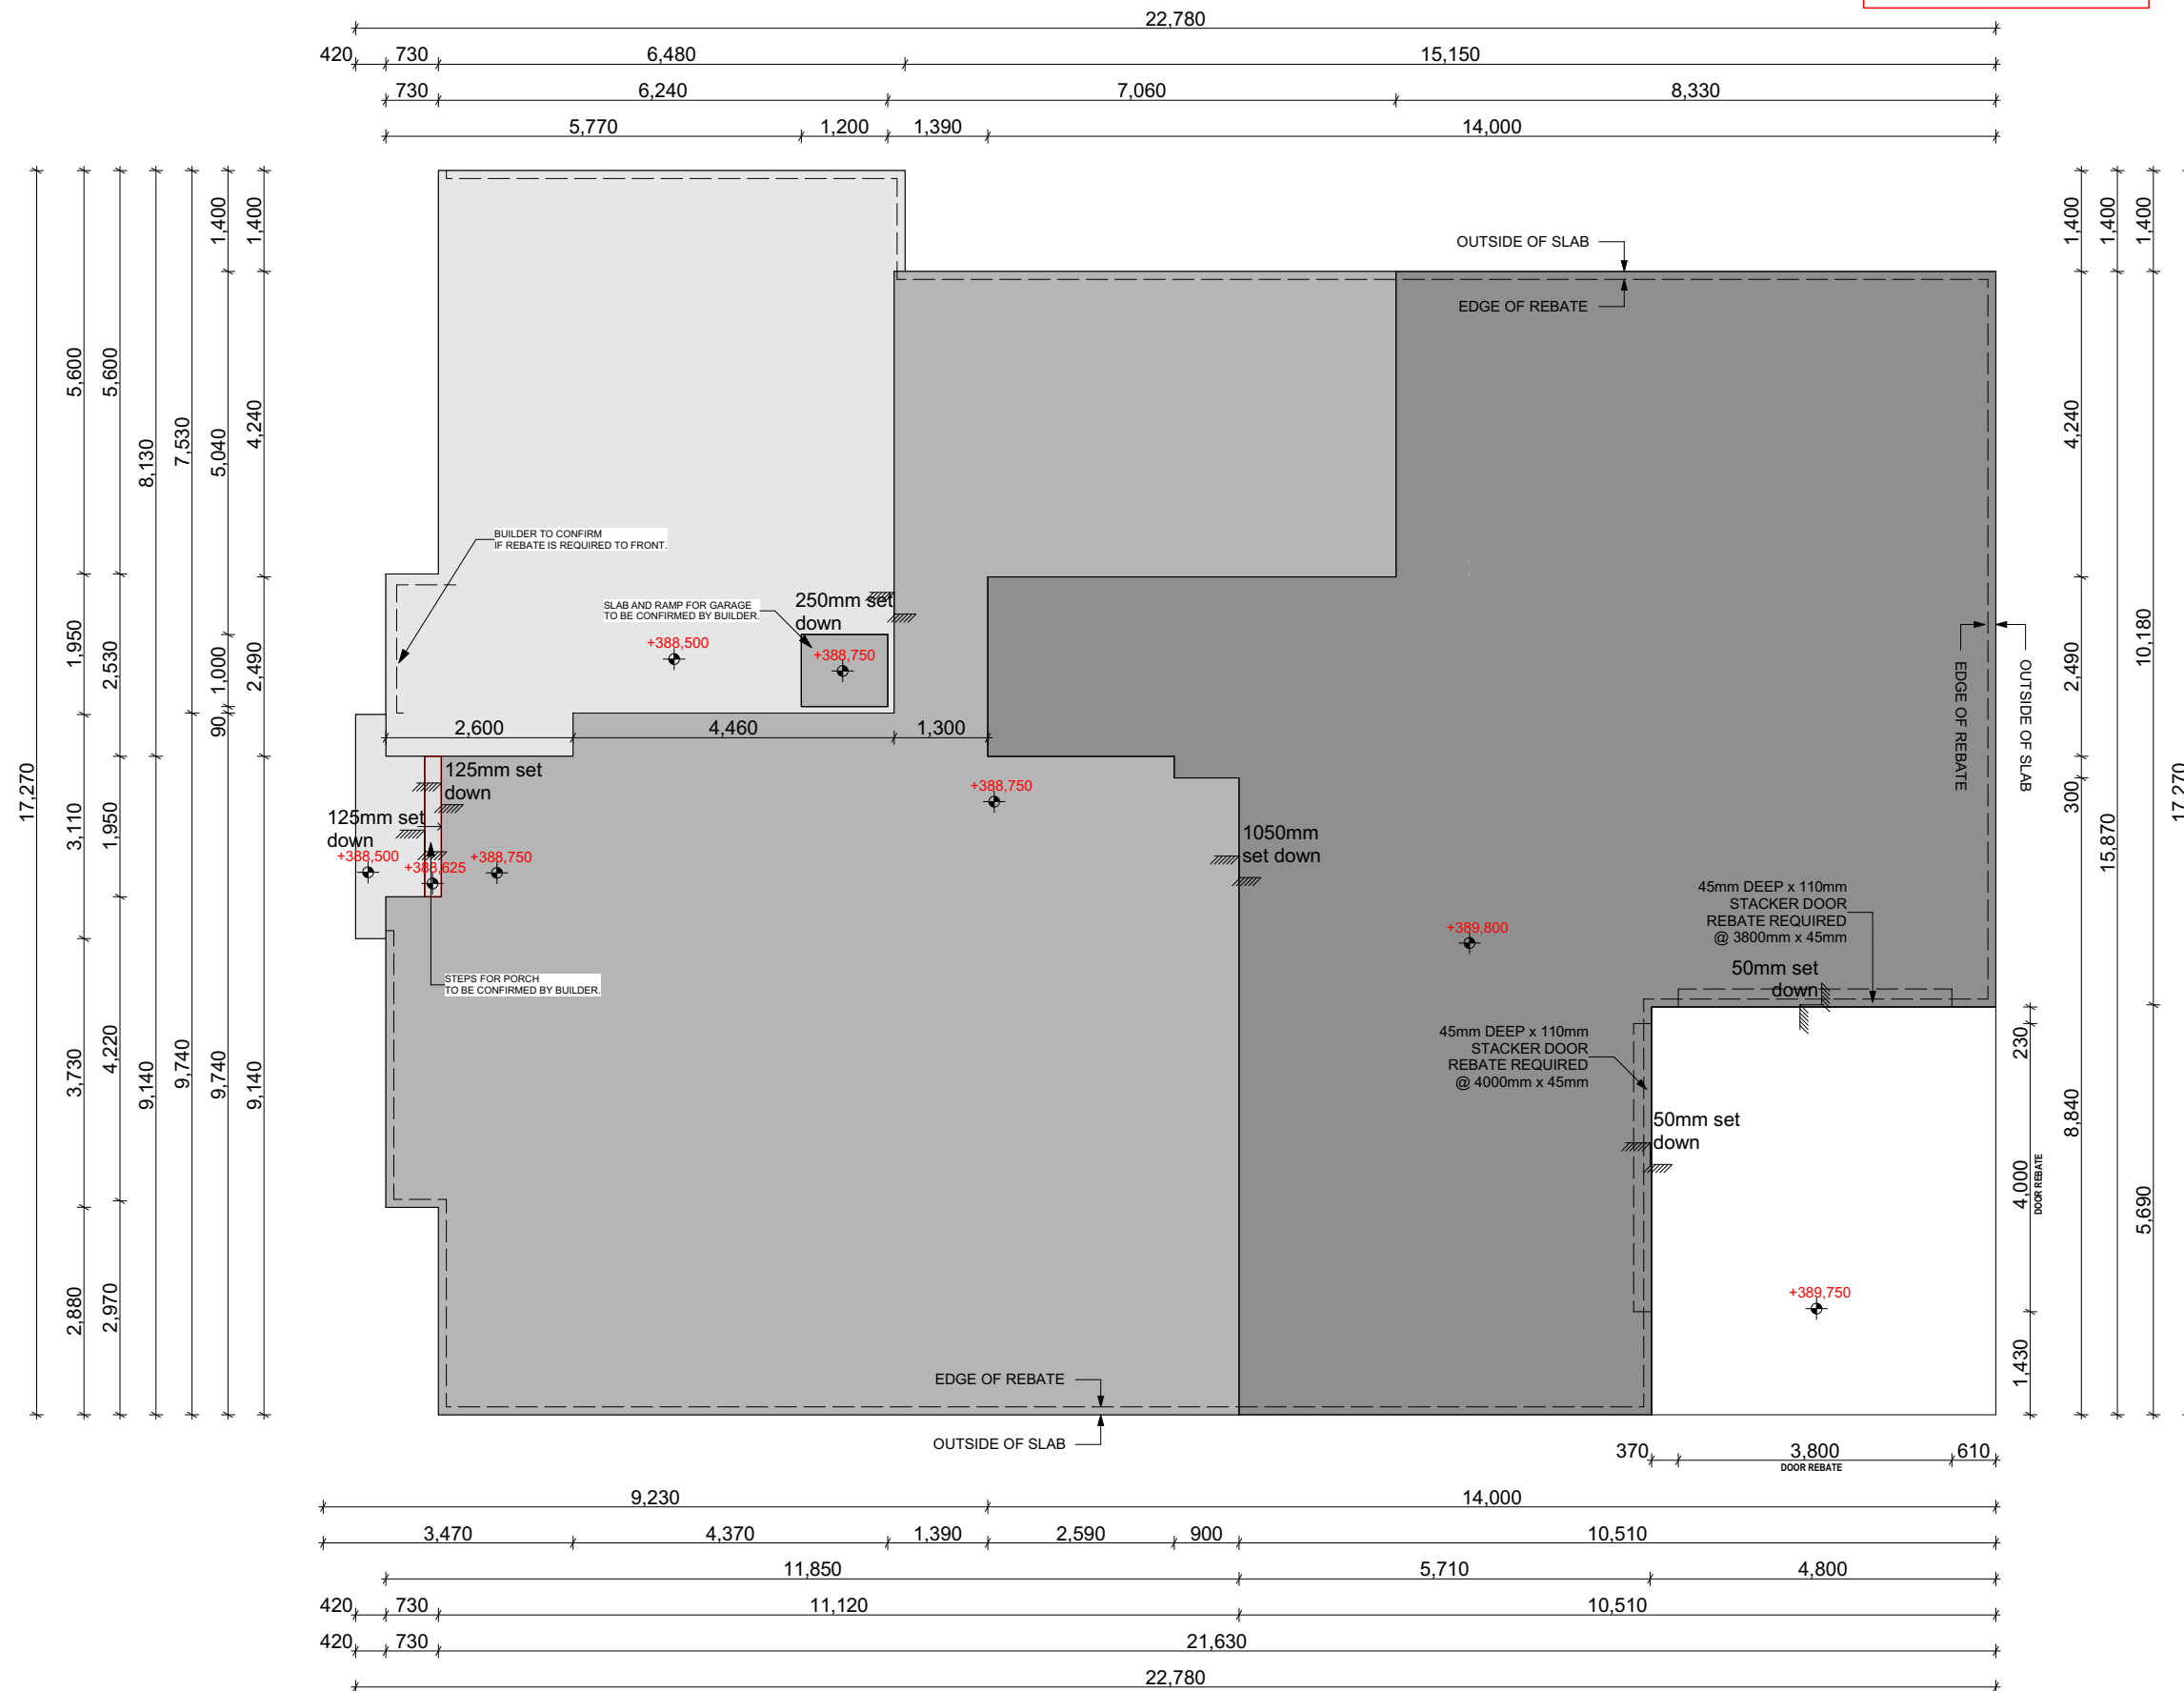

NOTE:
The builder is responsible for checking all dimensions and levels on site prior to construction and to report any errors, discrepancies, or omissions, to Oriana Building Designs without delay. Refer to written dimensions only. Do not rely on drawings. Drawings shall not be used for construction purposes until issued for construction with the stamp approval of a registered building surveyor.

All boundaries and contours are subject to the survey drawings associated with this project. All levels to Australian Height Data.

This drawing reflects a design by Oriana Building Designs and is to be used only for work when authorised in writing by Oriana Building Designs. All documents here within are subject to Australian Copyright Laws.



**ORIANA BUILDING
DESIGNS**
VBA REG. CPD-AD 65210
142 HIGH STREET, CRANBOURNE, VIC 3977
PH: (03) 8804 5757
E-MAIL: info@orianabuildingdesigns.com.au



DRAWING TITLE :	SLAB SETOUT - GF
WORKING DRAWINGS	


PROJECT NAME :

**SINGLE STOREY DWELLING @
LOT(87)7 SHANNON RISE, KILMORE**



Revision ID	AMENDMENT	Issue Date	Drawn Checked Plot Date: Project NO. Scale:	TSI GD 15/10/2025 C-OW 011 1:100	REVISION NO.
A	WORKING DRAWINGS ISSUED FOR CONSTRUCTION	15-10-25			A
			Client	VK WINDOWS	DRAWING NO.
			Site:	LOT877 SHANNON RISE, KILMORE	WD.1.6
			Project Status	WORKING DRAWINGS	

2.5M FRONT EASEMENT

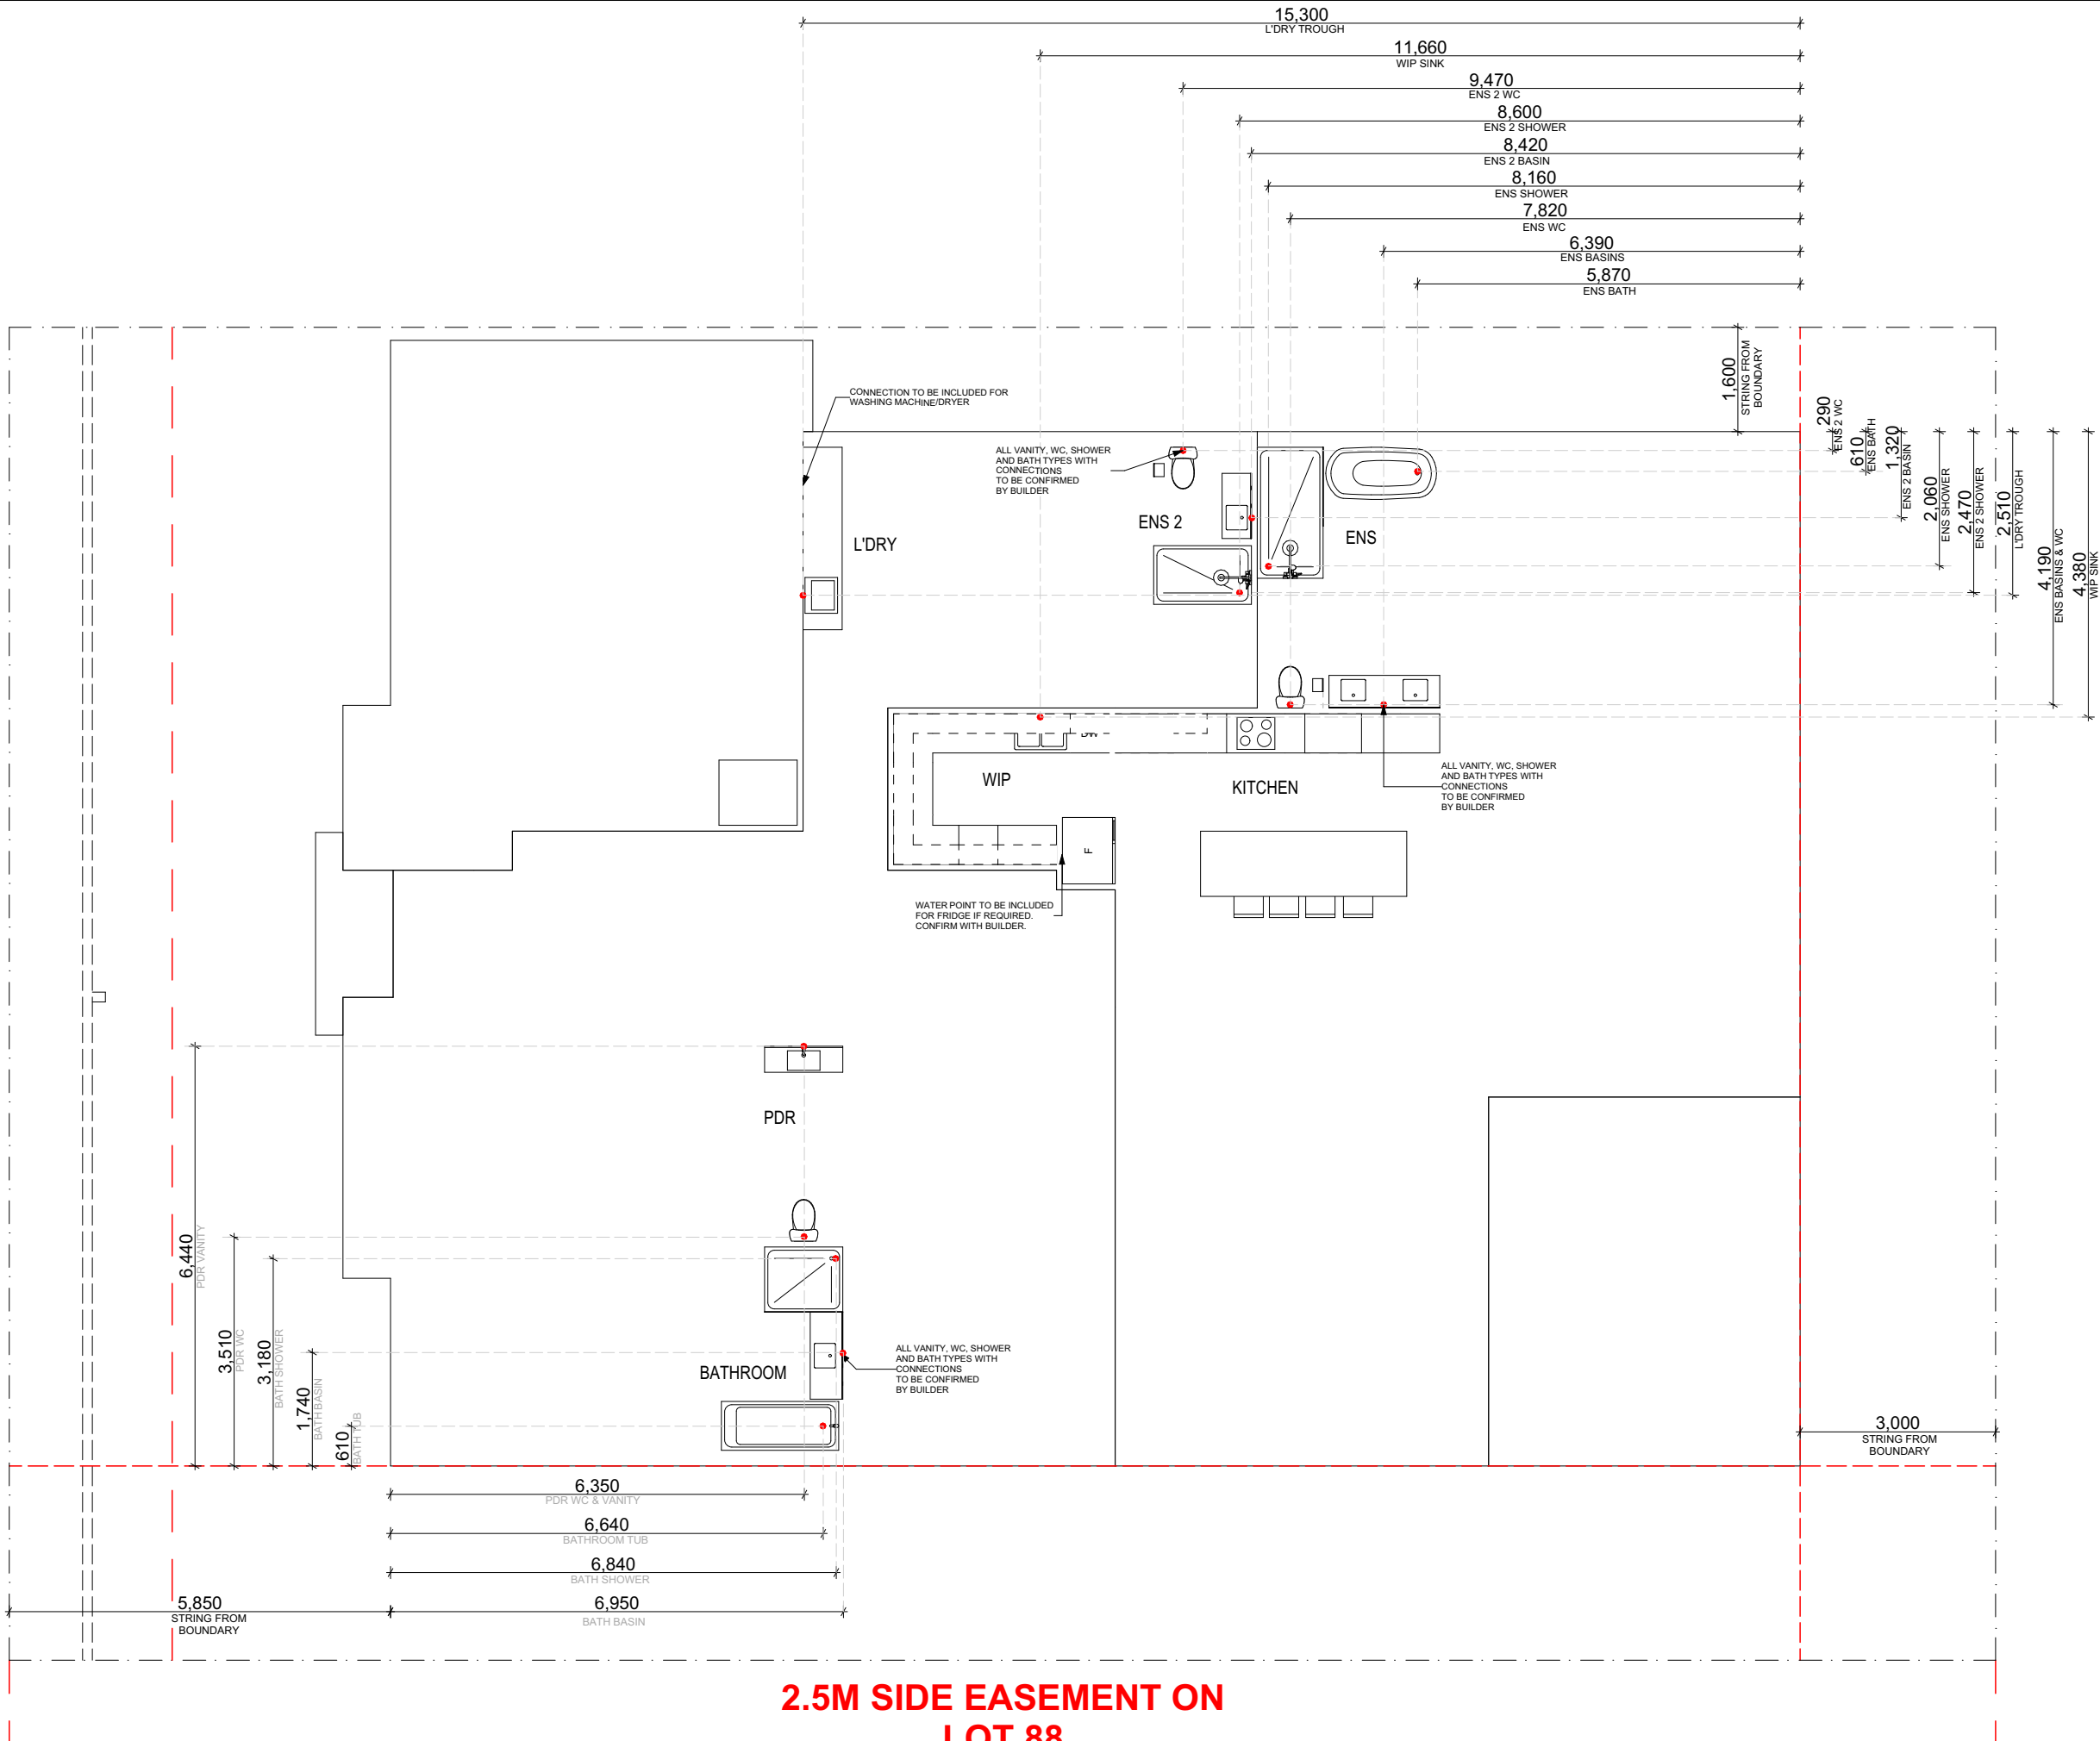

FOOTINGS & SLAB: Comply with AS 2870 (or AS 2159 for piles). 14.2 Vapour Barrier. - 0.2mm polyethylene branded "AS 2870 Concrete Underlay, 0.2mm Medium". - Min. 200mm laps at joints. - Seal penetrations with tape/sleeves. - Extend under edge beams to ground level (per NCC Figure 4.2.8).
CONCRETE: Comply with AS 2870 (or AS 2159 for piles). 14.2 Vapour Barrier. - 0.2mm polyethylene branded "AS 2870 Concrete Underlay, 0.2mm Medium". - Min. 200mm laps at joints. - Seal penetrations with tape/sleeves. - Extend under edge beams to ground level (per NCC Figure 4.2.8).
SUB-FLOOR VENTILATION: Vents: 7,500mm ² clear per 1,000mm external wall; 2,200mm ² per 100mm internal deaf wall.
DAMP PROOF COURSE (DPC): Per ABCB Part 5.7.3: AS/NZS 2904-compliant material, 0.5mm embossed polyethylene, or 2.5mm bitumen-impregnated material. Termite sheets (continuous, unperforated) may serve as DPC/flashing.
ENVIRONMENT & PROTECTION: BUSHFIRE & CORROSION Bushfire: Comply with AS 3659:2015 (Bushfire-prone areas). Corrosion Protection: - Structural steel members (lintels, angles, etc.): Per AS 4773.1-2015 Table 4.1. - Sheet roofing: Per ABCB Housing Provisions Table 7.2.2A, Table 4.1. Termite Protection (if in prone area): - Install barrier per AS 3660.1 or NCC 2022 Part 3.4.2 (refer ABCB Table 3.4.2). - Implement termite management system. - Concrete Stumps: - ≤1400mm: 100x100mm (1 HD wire). - 1401-1800mm: 100x100mm (2 HD wires). - 1801-3000mm: 125x125mm (2 HD wires). - Braced if >1200mm above ground without perimeter brickwork. Marine/Exposure Zones: Masonry units/minor components to comply with AS 4773.1-2015 Table 4.1 durability requirements.
SITE SOIL CLASSIFICATION The soil classification for this site is class "P" as per the Geotechnical Report by GEOTECNICAL ENGINEERING (Ref. 10288).
SHOWERS/VANITY Builder to select showers and vanities.
CONDUIT Builder to confirm if conduit is required for island benchtops.
WC, SHOWER, VANITY, Builder to confirm WC, shower grate and vanity type.
DISHWASHER Builder to confirm dishwasher location.

NOTE:
The builder is responsible for checking all dimensions and levels on site prior to construction and to report any errors, discrepancies, or omissions, to Oriana Building Designs without delay. Refer to written dimensions only. Do not scale drawings. Drawings shall not be used for construction purposes until issued for construction with the stamp approval of a registered building surveyor.
All boundaries and contours are subject to the survey drawings associated with this project. All levels to Australian Height Data.
This drawing reflects a design by Oriana Building Designs and is to be used only for work when authorised in writing by Oriana Building Designs. All documents here within are subject to Australian Copyright Laws.



ORIANA BUILDING DESIGNS
VBA REG. CPD-AD 65210
142 HIGH STREET, CRANBOURNE, VIC 3977
PH: (03) 8804 9707
E-MAIL: info@orianabuildingdesigns.com.au



DRAWING TITLE :	HYDRAULIC - GF
	WORKING DRAWINGS



PROJECT NAME :
**SINGLE STOREY DWELLING @
LOT(87)7 SHANNON RISE, KILMORE**




Revision ID	AMENDMENT	Issue Date
A	WORKING DRAWINGS ISSUED FOR CONSTRUCTION	15-10-25

Drawn Checked	TSJ GD
Plot Date:	15/10/2025
Project NO.	C.W.011
Scale:	1:100
Client Site:	VK WINDOWS LOT(87)7 SHANNON RISE, KILMORE
Project Status	WORKING DRAWINGS

REVISION NO.	A
DRAWING NO.	WD.1.7

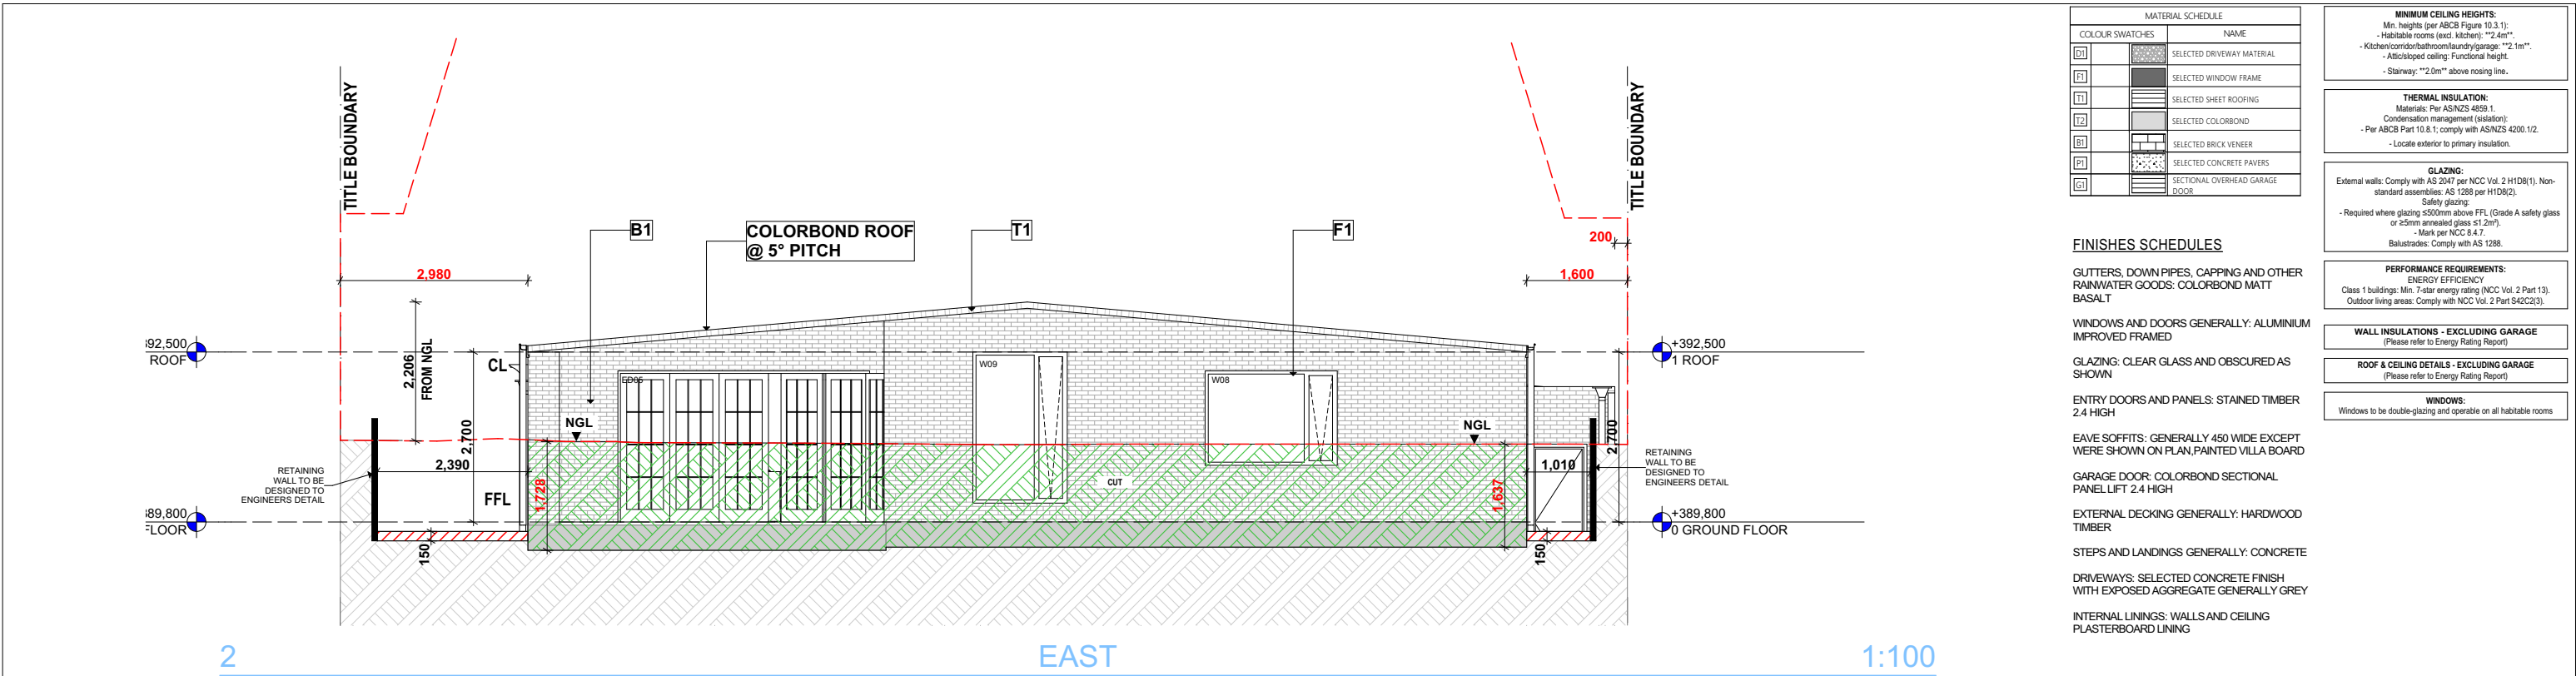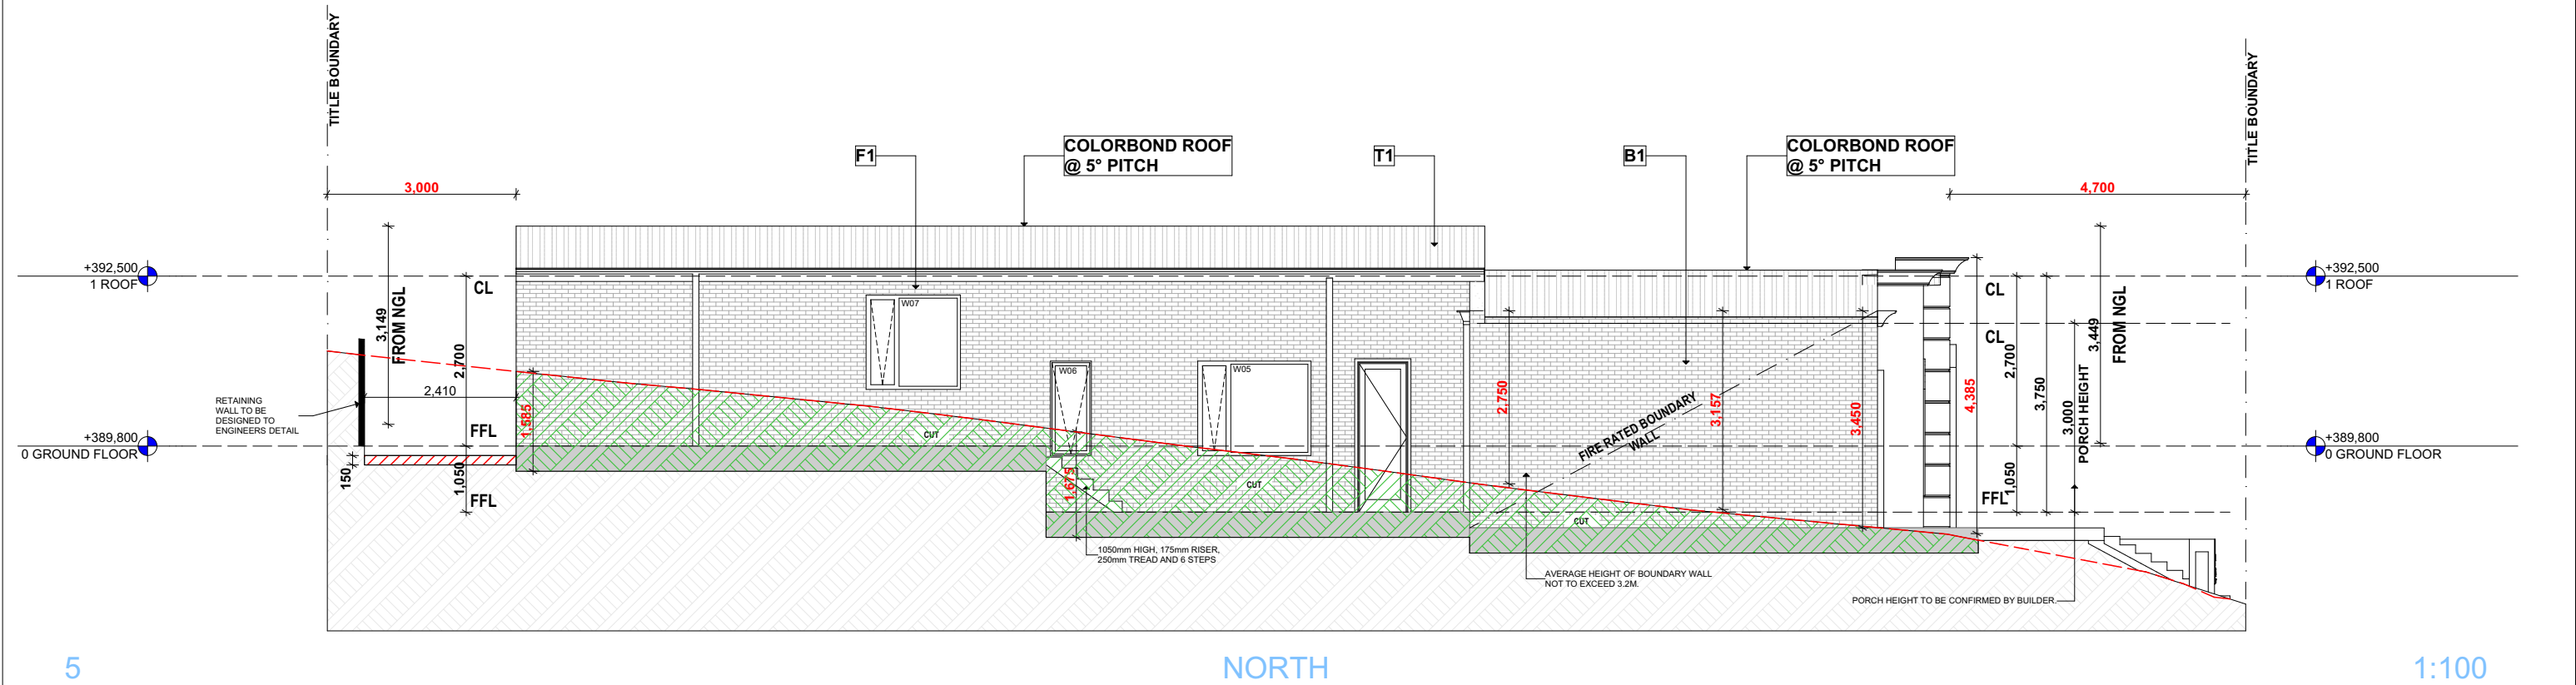

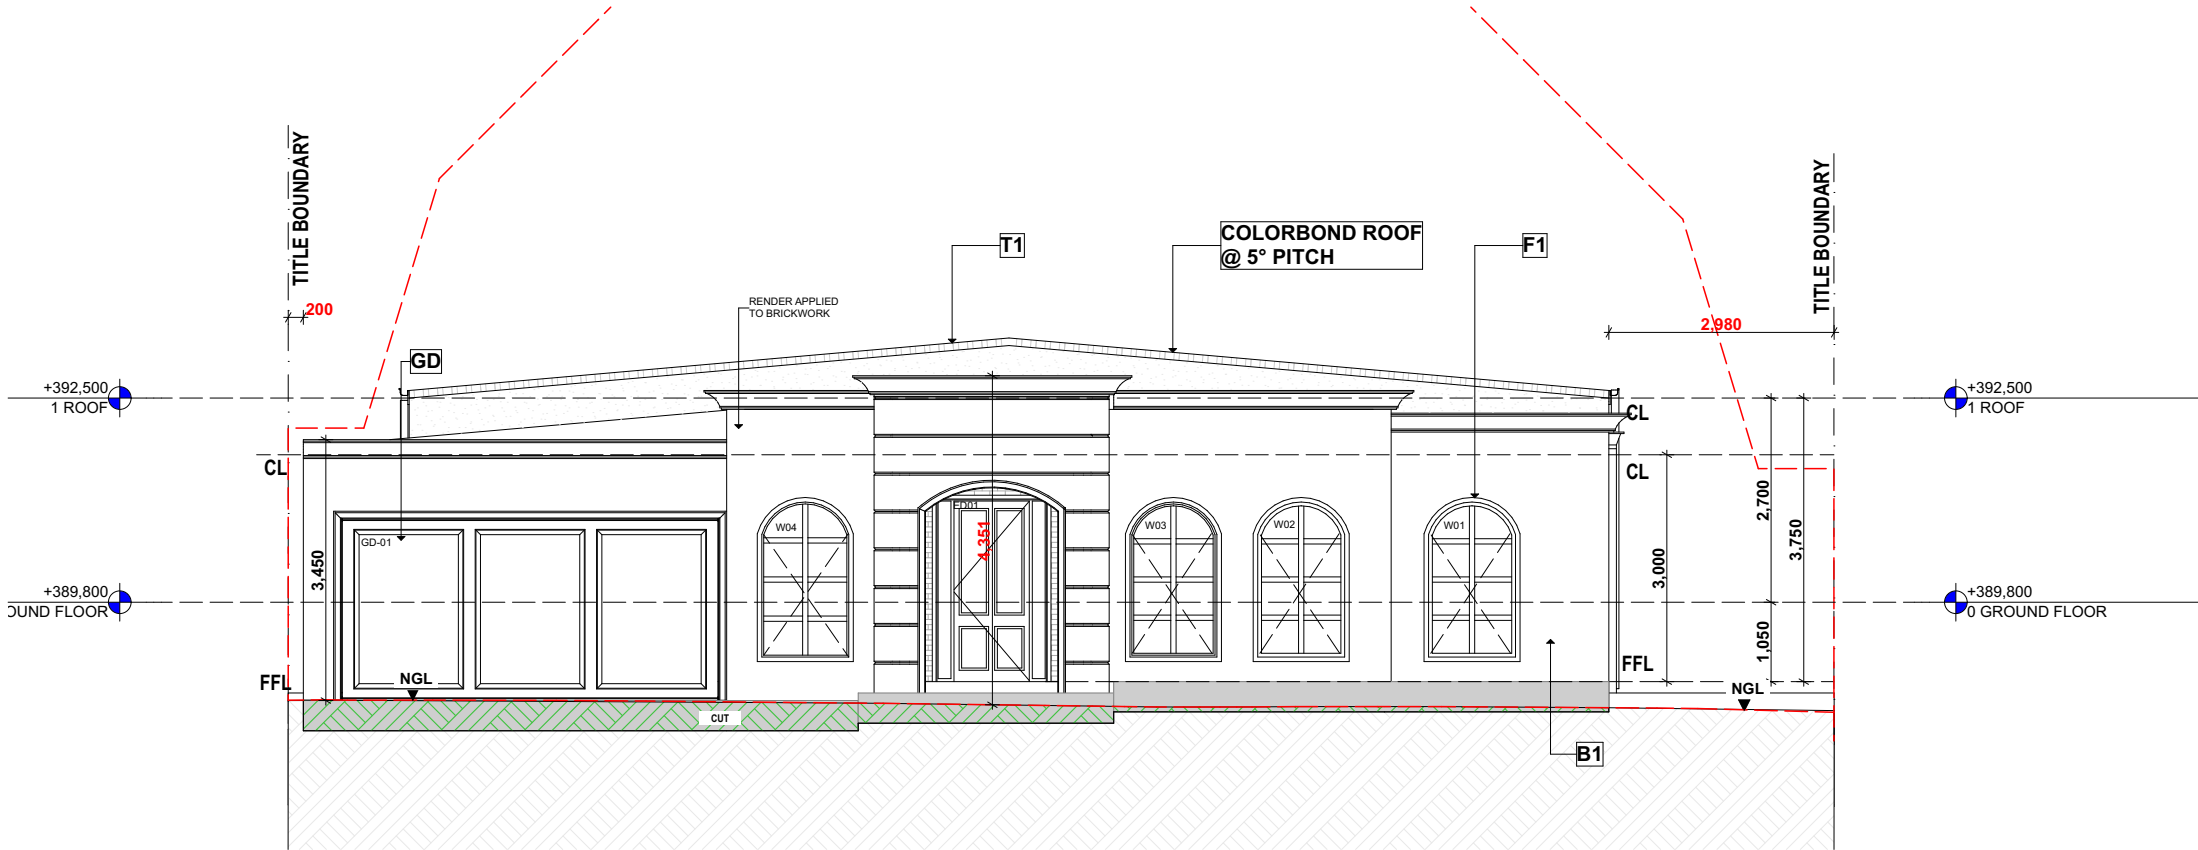

6

WEST

1:100

MATERIAL SCHEDULE	
COLOUR SWATCHES	NAME
[D]	SELECTED DRIVEWAY MATERIAL
[F]	SELECTED WINDOW FRAME
[T]	SELECTED SHEET ROOFING
[I]	SELECTED COLORBOND
[B]	SELECTED BRICK VENEER
[P]	SELECTED CONCRETE PAVERS
[G]	SECTIONAL OVERHEAD GARAGE DOOR

MINIMUM CEILING HEIGHTS:
Min heights (per ABCB Figure 10.3.1):
- Habitable rooms (excl. kitchen): "2.4m"
- Kitchen/corridor/bathroom/laundry/garage: "2.1m"
- Attic/sloped ceiling: Functional height
- Stairway: "2.0m" above nosing line.

THERMAL INSULATION:
Materials: Per AS/NZS 4859.1
Condensation management (isolation):
- Per ABCB Part 10.8.1; comply with AS/NZS 4200.1/2
- Locate exterior to primary insulation.

GLAZING:
External walls: Comply with AS 2047 per NCC Vol. 2 H1D8(1). Non-standard assemblies: AS 1288 per H1D8(2).
Safety glazing:
- Required where glazing >500mm above FFL (Grade A safety glass or >5mm annealed glass >1.2m²).
- Mark per NCC 8.4.7.
Balustrades: Comply with AS 1288.

PERFORMANCE REQUIREMENTS:
ENERGY EFFICIENCY
Class 1 buildings: Min. 7-star energy rating (NCC Vol. 2 Part 13).
Outdoor living areas: Comply with NCC Vol. 2 Part S4C2(3).

WALL INSULATIONS - EXCLUDING GARAGE
(Please refer to Energy Rating Report)

ROOF & CEILING DETAILS - EXCLUDING GARAGE
(Please refer to Energy Rating Report)

WINDOWS:
Windows to be double-glazing and operable on all habitable rooms

FINISHES SCHEDULES

GUTTERS, DOWN PIPES, CAPPING AND OTHER
RAINWATER GOODS: COLORBOND MATT
BASALT

WINDOWS AND DOORS GENERALLY: ALUMINIUM
IMPROVED FRAMED

GLAZING: CLEAR GLASS AND OBSCURED AS
SHOWN

ENTRY DOORS AND PANELS: STAINED TIMBER
2.4 HIGH

EAVE SOFFITS: GENERALLY 450 WIDE EXCEPT
WERE SHOWN ON PLAN, PAINTED VILLA BOARD


GARAGE DOOR: COLORBOND SECTIONAL
PANEL LIFT 2.4 HIGH

EXTERNAL DECKING GENERALLY: HARDWOOD
TIMBER

STEPS AND LANDINGS GENERALLY: CONCRETE

DRIVEWAYS: SELECTED CONCRETE FINISH
WITH EXPOSED AGGREGATE GENERALLY GREY

INTERNAL LININGS: WALLS AND CEILING
PLASTERBOARD LINING

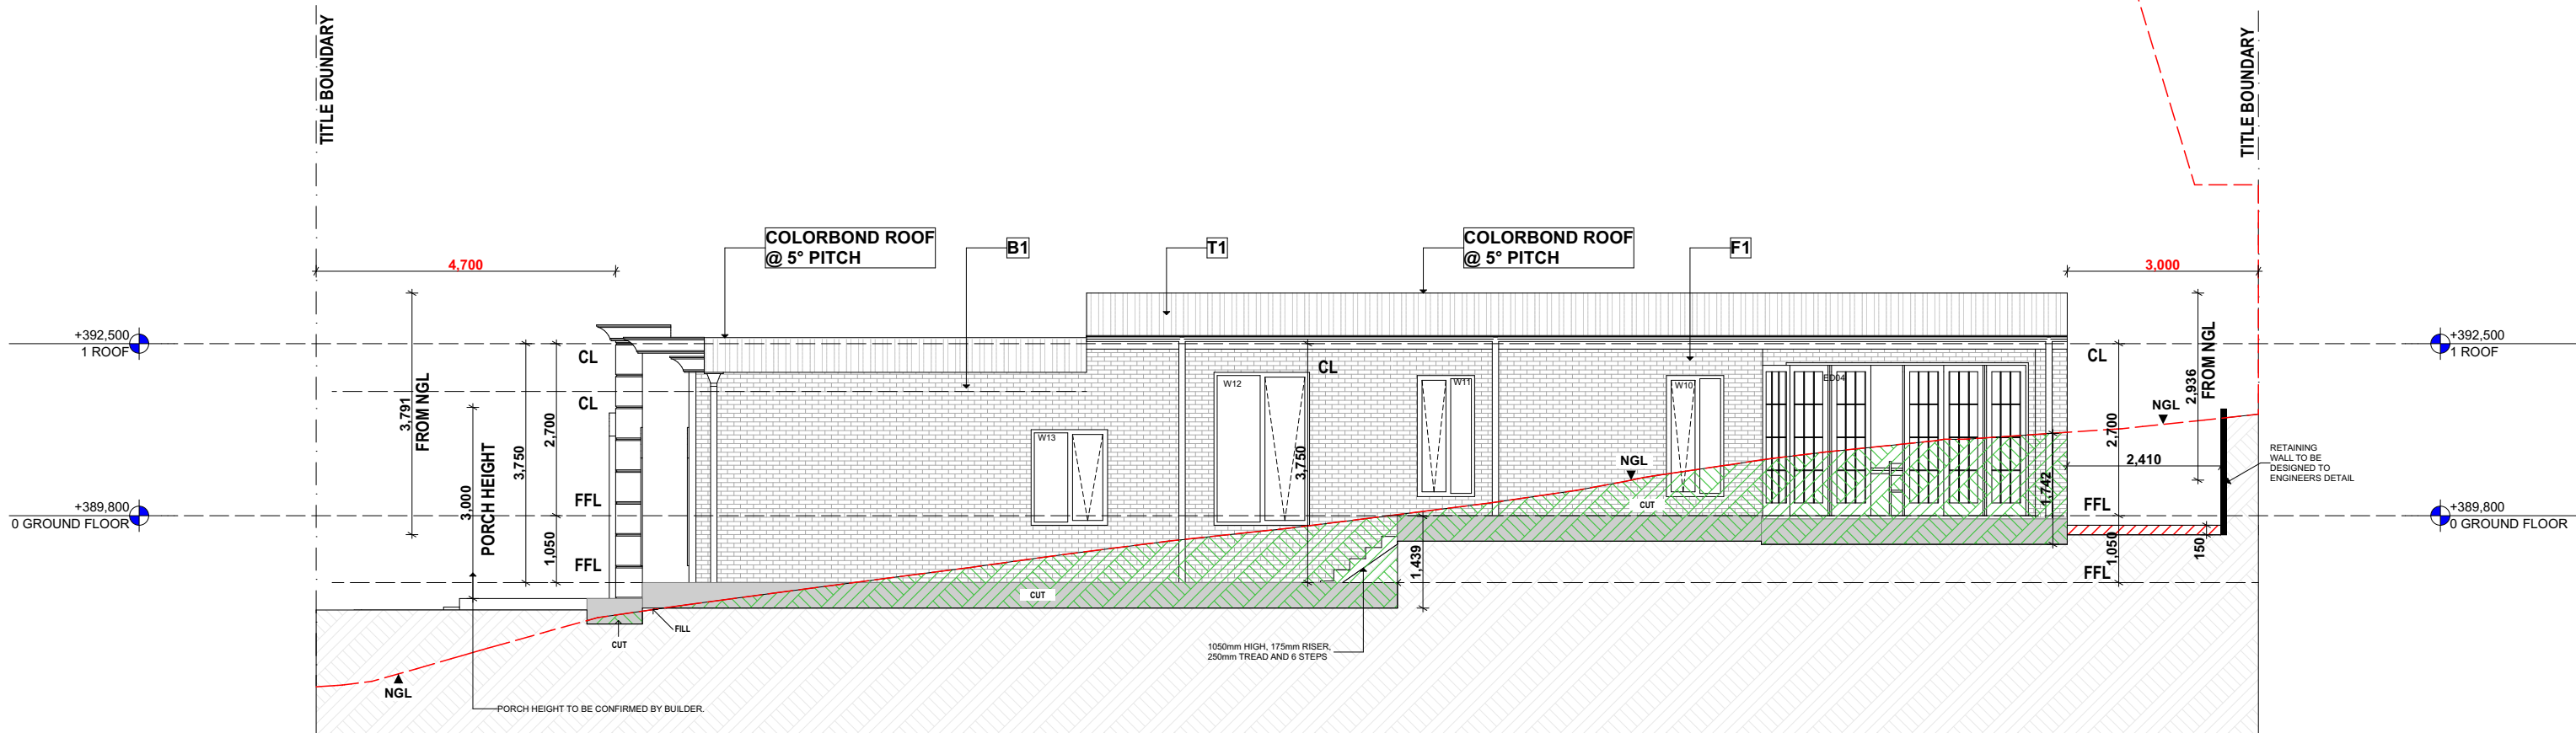

2

SOUTH

1:100

NOTE:
The builder is responsible for checking all dimensions and levels on site prior to construction and to report any errors, discrepancies, or omissions, to Oriana Building Designs without delay. Refer to written dimensions only. Do not scale drawings. Drawings shall not be used for construction purposes until issued for construction with the stamp approval of a registered building surveyor.
All boundaries and contours are subject to the survey drawings associated with this project. All levels to Australian Height Data.
This drawing reflects a design by Oriana Building Designs and is to be used only for work when authorized in writing by Oriana Building Designs. All documents here within are subject to Australian Copyright Laws.



ORIANA BUILDING
DESIGNS
VBA REG. CPD-AD 65210
142 HIGH STREET, CRANBOURNE, VIC 3977
PH: (03) 8804 5757
E-MAIL: info@orianabuildingdesigns.com.au



DRAWING TITLE :

SOUTH & WEST ELEVATIONS

WORKING DRAWINGS

PROJECT NAME :

SINGLE STOREY DWELLING @
LOT(87)7 SHANNON RISE, KILMORE

Revision ID	AMENDMENT	Issue Date
A	WORKING DRAWINGS ISSUED FOR CONSTRUCTION	15-10-25

Drawn | Checked | TSJ | GD
Plot Date: 15/10/2025
Project NO: C.W.011
Scale: 1:100
Client Site: VK WINDOWS
LOT(87)7 SHANNON RISE, KILMORE
Project Status: WORKING DRAWINGS

REVISION NO.

A

DRAWING NO.


WD.1.10

A6

Building Section

1:100

LINTELS & WALL TIES: Lintels: Steel lints per ABCB Part 5.6.7, Figure 5.6.7. Wall Ties: - General: Per ABCB 5.6.5. - Articulation joints: Ties s300mm from joint (ABCB Table 5.6.5C). - Solid construction: Medium-duty ties s400mm spacing (ABCB Table 5.6.5B).
DAMP PROOF COURSE (DPC): Per ABCB Part 5.7.3: AS/NZS 2904-compliant material, 0.5mm embossed polyethylene, or 2.5mm bitumen-impregnated material. Termite sheets (continuous, unpenetrated) may serve as DPC/flashing.
THERMAL INSULATION: Materials: Per AS/NZS 4859.1. Condensation management (isolation): - Per ABCB Part 10.8.1, comply with AS/NZS 4200.1/2. - Locate exterior to primary insulation.
FIRE & SAFETY: Fire Separation: Per ABCB Part 9. Smoke Alarms (Class 1A/1B): - AS 3786-compliant, hardwired if mains power available. - Locations: Per ABCB 9.5.2.4.5.4 & Figures 9.2.2A/9.2.3A-B.
STAIRS, RAMPS & BARRIERS: STAIR CONSTRUCTION Design per ABCB Part 11.2 & AS/NZS 1170.1 loads. Requirements: - Flights: 2-18 risers. - Risers (R): 115-190mm. - Goings (G): 240-355mm. - Formula: $500mm \leq (2R + G) \leq 700mm$. - Prevent 125mm sphere passage through treads/balustrade. Slip Resistance: - Tread/landings: P4/R10 (dry), P4/R11 (wet). - Nosing strips: P3 (dry), P4 (we).
PERFORMANCE REQUIREMENTS: ENERGY EFFICIENCY Class 1 buildings: Min. 7-star energy rating (NCC Vol. 2 Part 13). Outdoor living areas: Comply with NCC Vol. 2 Part 54/2(2)(b).
SOUND INSULATION: Separating walls between Class 1 buildings: Construct per ABCB Part 10.7 to minimize sound transmission.
CEILING HEIGHTS: Min. heights (per ABCB Figure 10.3.1): - Habitable rooms (excl. kitchen): "2.4m". - Kitchen/corridor/bathroom/laundry/garage: "2.1m". - Attic/sloped ceiling: Functional height. - Stairway: "2.0m" above nosing line.
WALL INSULATIONS - EXCLUDING GARAGE (Please refer to Energy Rating Report)
ROOF & CEILING DETAILS - EXCLUDING GARAGE (Please refer to Energy Rating Report)
WINDOWS: Windows to be double-glazing and operable on all habitable rooms.
RETAINING WALLS: Retaining walls to be designed by engineer.

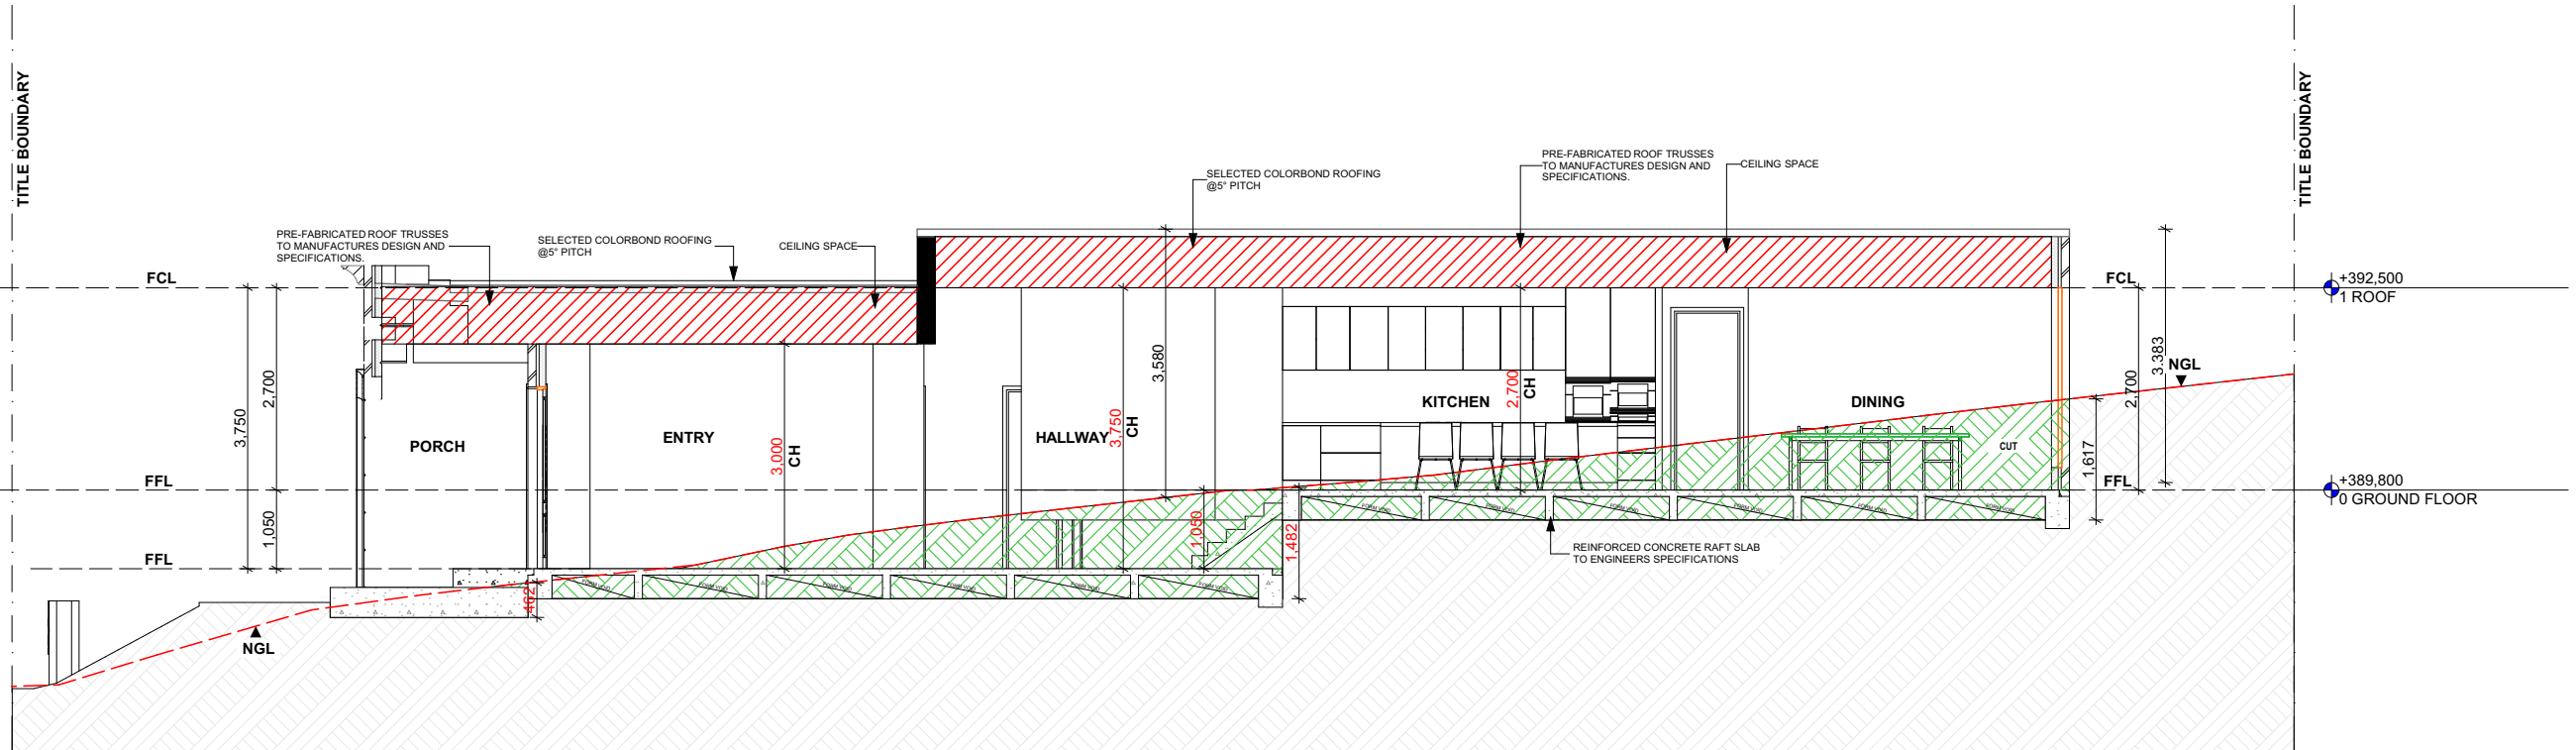

A-A

Building Section

1:100

NOTE:
The builder is responsible for checking all dimensions and levels on site prior to construction and to report any errors, discrepancies, or omissions, to Oriana Building Designs without delay. Refer to written dimensions only. Do not scale drawings. Drawings shall not be used for construction purposes until issued for construction with the stamp approval of a registered building surveyor.

All boundaries and contours are subject to the survey drawings associated with this project. All levels to Australian Height Data.

This drawing reflects a design by Oriana Building Designs and is to be used only for work when authorized in writing by Oriana Building Designs. All documents here within are subject to Australian Copyright Laws.



ORIANA BUILDING DESIGNS
VBA REG. CPD-AD 65210
142 HIGH STREET, CRANBOURNE, VIC 3977
PH: (03) 8804 9707
E-MAIL: info@orianabuildingdesigns.com.au



DRAWING TITLE :

SECTIONS A & B
WORKING DRAWINGS

PROJECT NAME :

**SINGLE STOREY DWELLING @
LOT(87)7 SHANNON RISE, KILMORE**

Revision ID	AMENDMENT	Issue Date
A	WORKING DRAWINGS ISSUED FOR CONSTRUCTION	15-10-25


Drawn | Checked | TSJ | GD
Plot Date: 15/10/2025
Project NO.: C.W.011
Scale: 1:100

Client: **VK WINDOWS**
Site: **LOT(87)7 SHANNON RISE, KILMORE**

Project Status: **WORKING DRAWINGS**

REVISION NO.
A

DRAWING NO.
WD.1.11

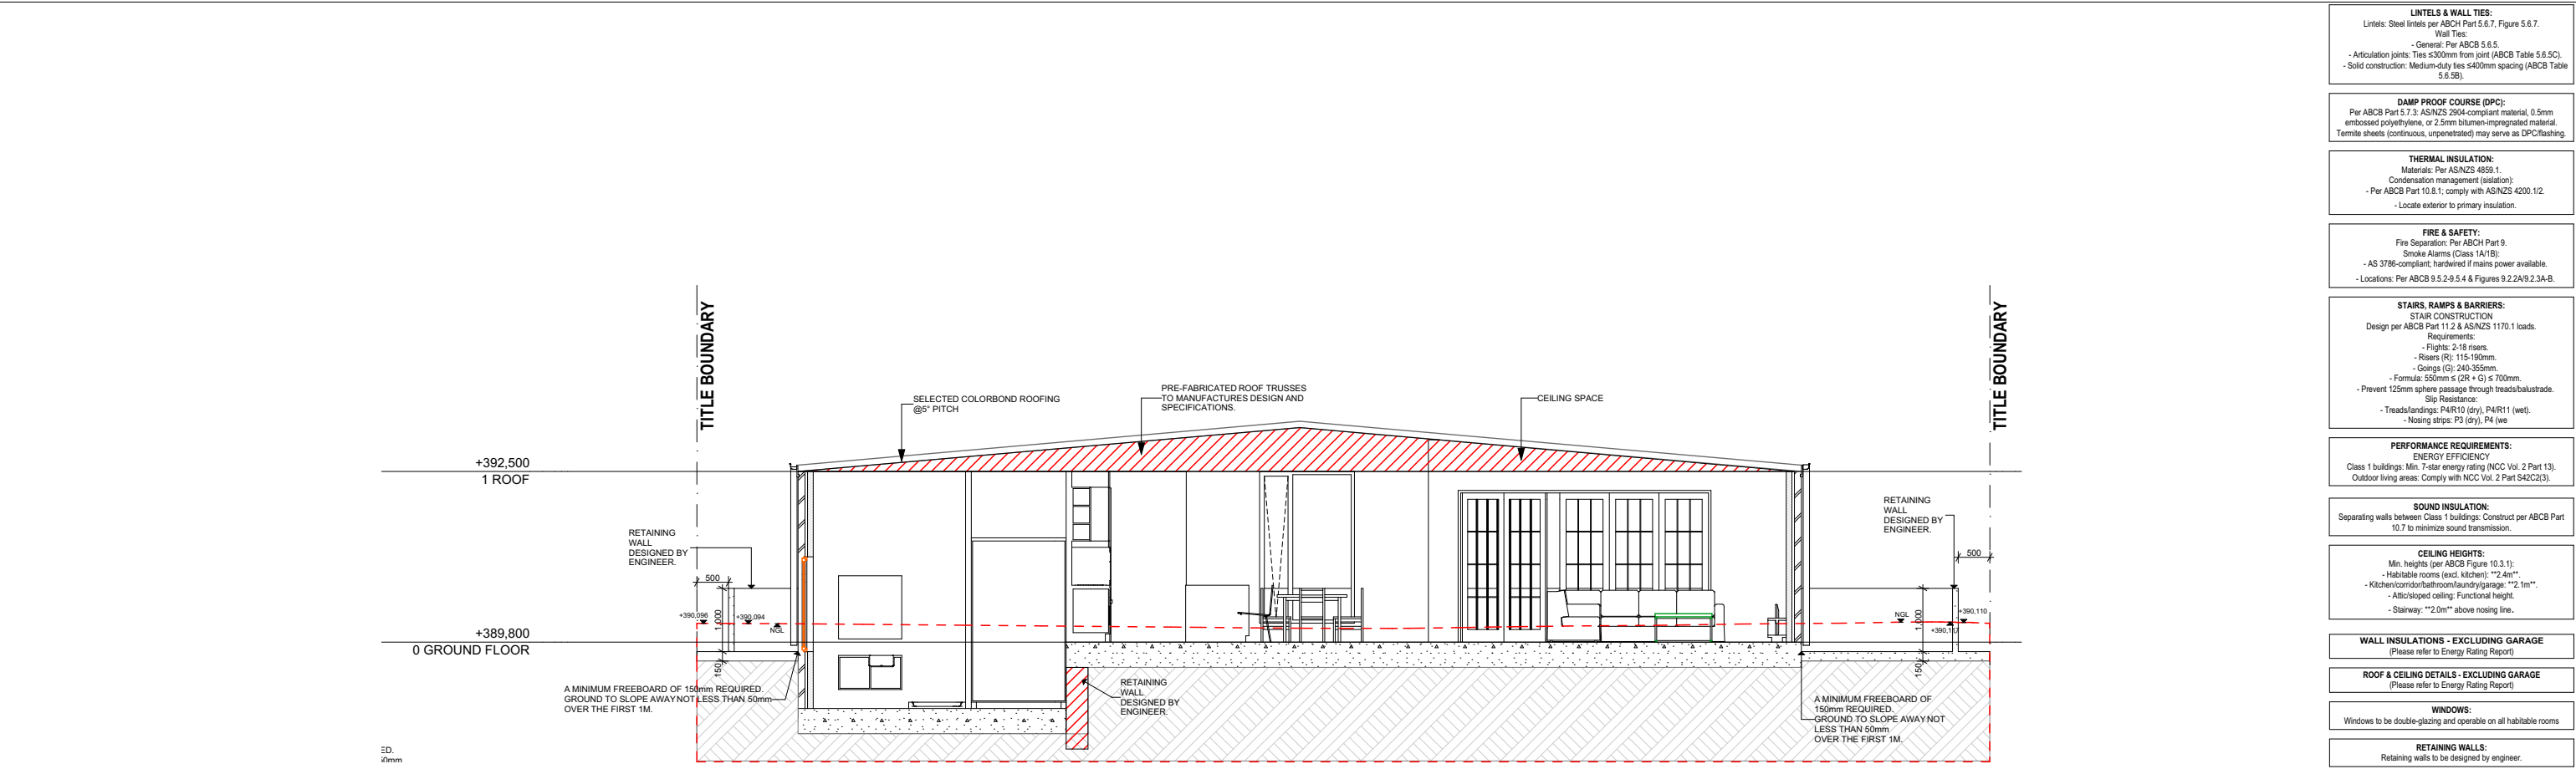


LINTELS & WALL TIES: Lintels: Steel lints per ABCB Part 5.6.7, Figure 5.6.7. Wall Ties: - General: Per ABCB 5.6.5. - Articulation joints: Ties <300mm from joint (ABCB Table 5.6.5C). - Solid construction: Medium-duty ties <400mm spacing (ABCB Table 5.6.5B).
DAMP PROOF COURSE (DPC): Per ABCB Part 5.7.3: AS/NZS 2904-compliant material, 0.5mm embossed polyethylene, or 2.5mm bitumen-impregnated material. Termite sheets (continuous, unpenetrated) may serve as DPC/flashings.
THERMAL INSULATION: Materials: Per AS/NZS 4859.1. Condensation management (isolation): - Per ABCB Part 10.8.1, comply with AS/NZS 4200.1/2. - Locate exterior to primary insulation.
FIRE & SAFETY: Fire Separation: Per ABCB Part 9. Smoke Alarms (Class 1A/1B): - AS 3786-compliant, hardwired if mains power available. - Locations: Per ABCB 9.5.2.4.5.4 & Figures 9.2.2A/9.2.3A-B.
STAIRS, RAMPS & BARRIERS: STAIR CONSTRUCTION Design per ABCB Part 11.2 & AS/NZS 1170.1 loads. Requirements: - Flights: 2-18 risers. - Risers (R): 115-190mm. - Goings (G): 240-355mm. - Formula: $50mm \leq (2R + G) \leq 700mm$. - Prevent 125mm sphere passage through treads/balustrade. Slip Resistance: - Tread/landings: P4/R10 (dry), P4/R11 (wet). - Nosing strips: P3 (dry), P4 (we).
PERFORMANCE REQUIREMENTS: ENERGY EFFICIENCY Class 1 buildings: Min. 7-star energy rating (NCC Vol. 2 Part 13). Outdoor living areas: Comply with NCC Vol. 2 Part 5.4.2(2)(b).
SOUND INSULATION: Separating walls between Class 1 buildings: Construct per ABCB Part 10.7 to minimize sound transmission.
CEILING HEIGHTS: Min. heights (per ABCB Figure 10.3.1): - Habitable rooms (excl. kitchen): "2.4m". - Kitchen/corridor/bathroom/laundry/garage: "2.1m". - Attic/sloped ceiling: Functional height. - Stairway: "2.0m" above nosing line.
WALL INSULATIONS - EXCLUDING GARAGE (Please refer to Energy Rating Report)
ROOF & CEILING DETAILS - EXCLUDING GARAGE (Please refer to Energy Rating Report)
WINDOWS: Windows to be double-glazing and operable on all habitable rooms.
RETAINING WALLS: Retaining walls to be designed by engineer.

S-RW1

Building Section

1:100

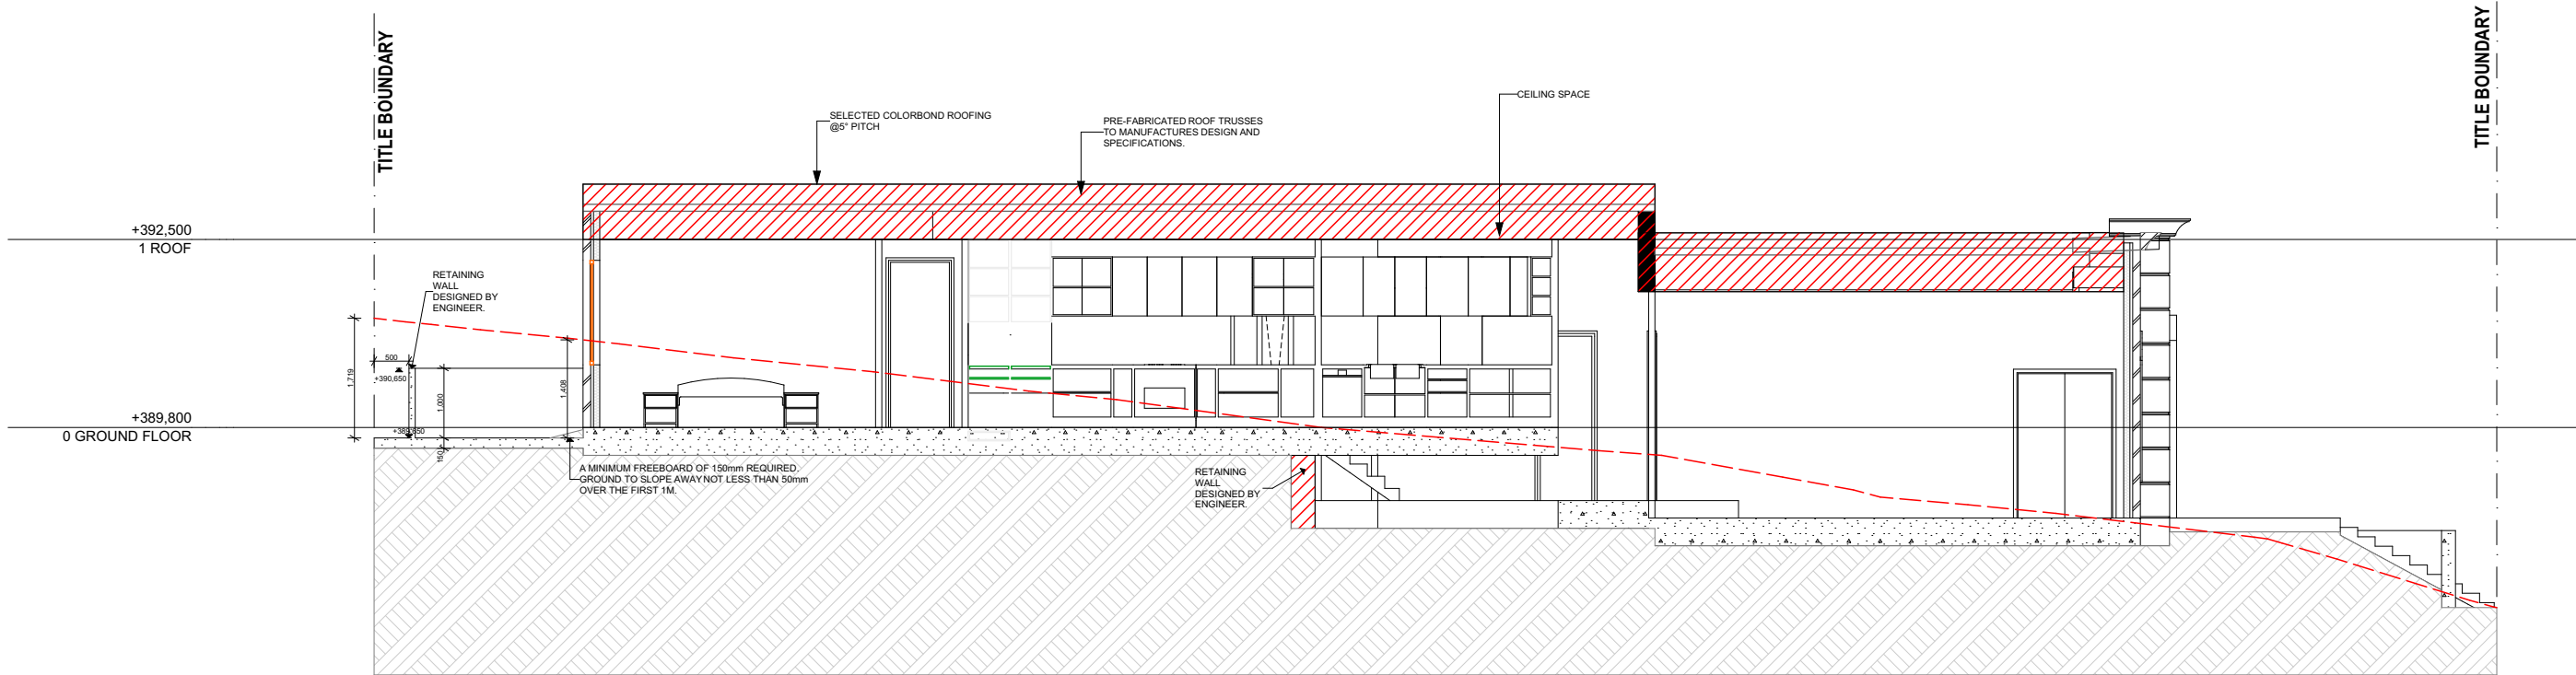

S-RW2

Building Section

1:100

WINDOW LIST										
Element ID	W01	W02	W03	W04	W05	W06	W07	W08	W09	W10
3D Front View										
Nominal W x H Size	1,200×2,100	1,200×2,100	1,200×2,100	1,200×2,100	1,800×1,500	650×1,500	1,500×1,500	2,100×1,500	1,500×2,400	900×1,900
W/D Nominal Sill Height	300	300	300	550	900	900	900	900	300	300
Notes	Opening type to be confirmed by builder.	Opening type to be confirmed by builder.	Opening type to be confirmed by builder.	Opening type to be confirmed by builder. Sill height from garage.						

WINDOW LIST			
Element ID	W11	W12	W13
3D Front View			
Nominal W x H Size	900×1,900	1,500×2,400	1,200×1,500
W/D Nominal Sill Height	300	900	900
Notes			

DOOR LIST GF					
Element ID	ED01	ED02	ED03	ED04	ED05
3D Front View					
Nominal W x H Size	1,020×2,400	820×2,400	820×2,400	3,800×2,400	4,000×2,400
W/D Nominal Head Height	2,400	2,400	2,400	2,400	2,400

0.620

2.340

0.720

2.340

0.820

2.340

1.020

2.340

0.720

2.340

0.820

2.340

NOTES-

CALCULATION OF THE TRIMMED OPENING SIZES WERE BASED ON THE FOLLOWING TOLERANCE

SWINING DOORS - DOOR WIDTH+60mm

CAVITY SLIDER (SINGLE) - (2X DOOR WIDTH)+20mm

CAVITY SLIDER (DOUBLE) - (4XDOOR WIDTH)-10mm

HEIGHT - DOOR HEIGHT+70mm

1. WHEN INSTALLING IN WET AREAS MAKE ALLOWANCE FOR FLOOR TILES OR OTHER FLOOR COVERINGS

2.CONFIRMATION WITH DOOR MANUFACTURER IS REQUIRED AS NOT ALL ABOVE SIZES MAY BE AVAILABLE

NOTE:

The builder is responsible for checking all dimensions and levels on site prior to construction and to report any errors, discrepancies, or omissions, to Oriana Building Designs without delay. Refer to written dimensions only. Do not scale drawings. Drawings shall not be used for construction purposes until issued for construction with the stamp approval of a registered building surveyor.

All boundaries and contours are subject to the survey drawings associated with this project. All levels to Australian Height Data.

This drawing reflects a design by Oriana Building Designs and is to be used only for work when authorised in writing by Oriana Building Designs. All documents here within are subject to Australian Copyright Laws.

Oriana Building Designs

VBA REG. CPD-AD 65210

142 HIGH STREET, CRANBOURNE, VIC 3977

PH: (03) 8804 5757

E-MAIL: info@orianabuildingdesigns.com.au

Design Matters

The gold standard for the building design profession

Corporate Member

DRAWING TITLE :

DOOR & WINDOW SCHEDULE

WORKING DRAWINGS

PROJECT NAME :

SINGLE STOREY DWELLING @

LOT(87)7 SHANNON RISE, KILMORE

Revision ID	AMENDMENT	Issue Date
A	WORKING DRAWINGS ISSUED FOR CONSTRUCTION	15-10-25

Drawn Checked	TSJ GD
Plot Date:	15/10/2025
Project NO.	C.CW.011
Scale:	
Client Site:	VK WINDOWS
	LOT(87)7 SHANNON RISE, KILMORE
Project Status	WORKING DRAWINGS

REVISION NO. A


REVISION NO. WD.1.15



D1
BORAL "SUNDOWN" EXPOSED
AGGREGATE DRIVEWAY




F1
SELECTED WINDOW COLOUR
COLORBOND BASALT OR
SIMILAR

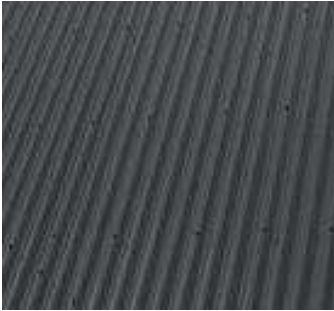

T1
SELECTED COLORBOND
ROOF SHEET-BASALT



T2
FASCIA, GUTTER AND
DOWN PIPE

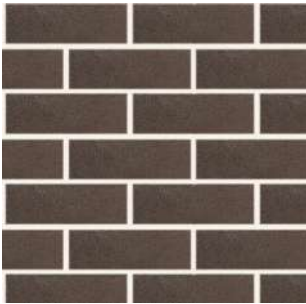

B1
SELECTED BRICKWORK OR SIMILAR
BRAND: PGH BRICKS & PAVERS
COLOR: ELDERBERRY



P1
SELECTEDCONCRETE PAVERS
OR SIMILAR
BRAND: AUSTRALIAN PAVING
CENTRE
COLOR: CHARCOAL
FINISH: TEXTURED
AGGREGATE



G1
SECTIONAL OVERHEAD GARAGE DOOR OR
SIMILAR
COLORBOND MATT MONUMENT

MATERIAL SCHEDULE			
COLOUR SWATCHES			NAME
D1			SELECTED DRIVEWAY MATERIAL
F1			SELECTED WINDOW FRAME
T1			SELECTED SHEET ROOFING
T2			SELECTED COLORBOND
B1			SELECTED BRICK VENEER
P1			SELECTED CONCRETE PAVERS
G1			SECTIONAL OVERHEAD GARAGE DOOR

FINISHES SCHEDULES

GUTTERS, DOWN PIPES, CAPPING AND OTHER
RAINWATER GOODS: COLORBOND MATT
BASALT

WINDOWS AND DOORS GENERALLY: ALUMINIUM
IMPROVED FRAMED

GLAZING: CLEAR GLASS AND OBSCURED AS
SHOWN

ENTRY DOORS AND PANELS: STAINED TIMBER
2.4 HIGH

EAVE SOFFITS: GENERALLY 450 WIDE EXCEPT
WERE SHOWN ON PLAN,PAINTED VILLA BOARD

GARAGE DOOR: COLORBOND SECTIONAL
PANEL LIFT 2.4 HIGH

EXTERNAL DECKING GENERALLY: HARDWOOD
TIMBER

STEPS AND LANDINGS GENERALLY: CONCRETE

DRIVEWAYS: SELECTED CONCRETE FINISH
WITH EXPOSED AGGREGATE GENERALLY GREY

INTERNAL LININGS: WALLS AND CEILING
PLASTERBOARD LINING

Rainhead overflow provisions

To ensure that adequate overflow provision is made, and any surcharge is accommodated, the overflow weir of the rainhead must be the full width of the rainhead with the height of the weir positioned 25mm below the box gutter sole, and be fully open above the weir at the front of the rainhead.

Figure 3 shows an example of a rainhead with a weir located a minimum of 25mm below the sole of the box gutter.

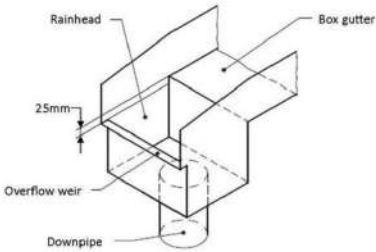


Figure 3 Example of a box gutter with a rainhead overflow provision, referenced from AS/NZS 3500.3 Figure 3.7.3 (a).
Reproduced with permission of Standards Australia Limited. Copyright in AS/NZS 3500.3: 2021 vests in Standards Australia Limited and Standards New Zealand.

Sumps and overflow provisions

Box gutter sumps must incorporate either a side duct/channel overflow, or a high-capacity overflow device. A side overflow device is typically associated with an internal box gutter alongside a parapet wall. In the event of total or partial blockage of outlets or downpipes, the overflow device must discharge to atmosphere and remain within the property that it serves. The location of the discharge should be chosen so as to not cause a nuisance or damage to the property.

The size of the overflow device must be calculated in the accordance with the general methods prescribed by the AS/NZS 3500.3.

Figure 4 depicts an example of a side overflow device.

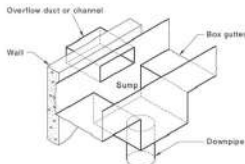


Figure 4 Example of box gutter design fitted with a sump and side overflow provision, referenced from AS/NZS 3500.3 Figure 3.7.3 (b).
Reproduced with permission of Standards Australia Limited. Copyright in AS/NZS 3500.3: 2021 vests in Standards Australia Limited and Standards New Zealand.

Figure 5 depicts an example of a sump with a high-capacity overflow device. Where this type of overflow is used the sump must be 600mm in length. The depth of the sump and the overflow weir height must be calculated in the accordance with the general method prescribed by the AS/NZS 3500.3. Sumps fitted with a high-capacity overflow device shall have a minimum depth of not less than 150mm.



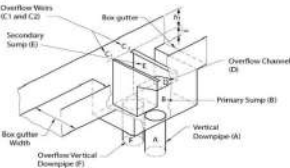


Figure 5 Example of box gutter design fitted with a sump and high-capacity overflow provision, reference AS/NZS 3500.3 Figure 3.7.3(c).
Reproduced with permission of Standards Australia Limited. Copyright in AS/NZS 3500.3: 2021 vests in Standards Australia Limited and Standards New Zealand.


Brick Veneer Box Gutter Detail (Typ.)

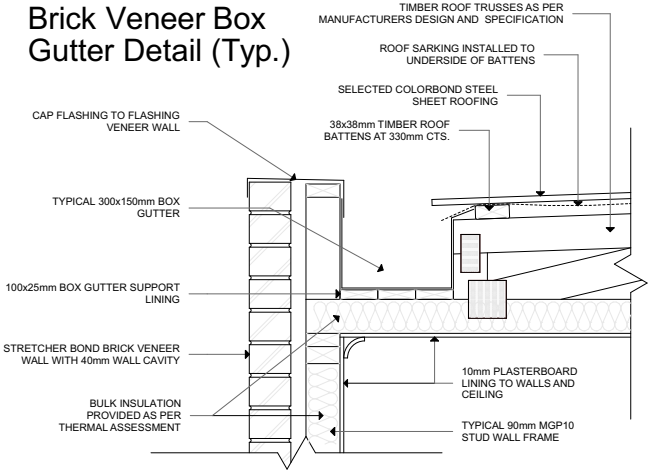

Brick Veneer Slab Edge Rebate Detail (Typ.)

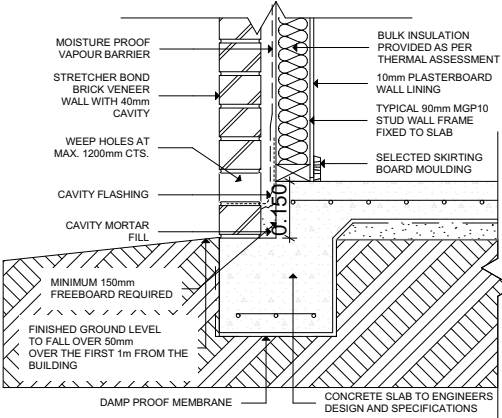

Boundary Gutter Detail (Typ.)

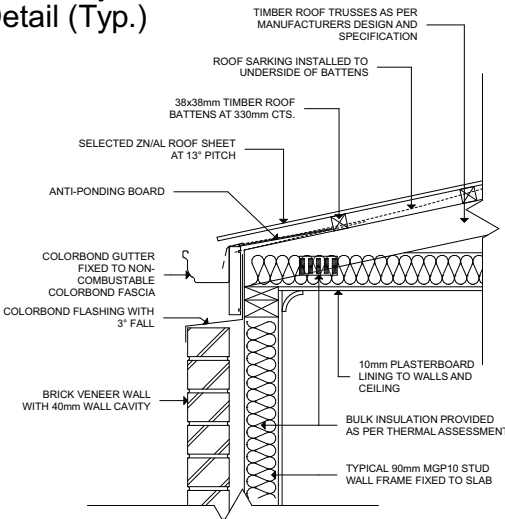

NOTE:
The builder is responsible for checking all dimensions and levels on site prior to construction and to report any errors, discrepancies, or omissions, to Oriana Building Designs without delay. Refer to written dimensions only. Do not scale drawings. Drawings shall not be used for construction purposes until issued for construction with the stamp approval of a registered building surveyor.
All boundaries and contours are subject to the survey drawings associated with this project. All levels to Australian Height Data.
This drawing reflects a design by Oriana Building Designs and is to be used only for work when authorised in writing by Oriana Building Designs. All documents here within are subject to Australian Copyright Laws.



ORIANA BUILDING DESIGNS
VBA REG. CPD-AD 65210
142 HIGH STREET, CRANBOURNE, VIC 3977
PH: (03) 8804 9707
E-MAIL: info@orianabuildingdesigns.com.au



DRAWING TITLE :
DETAILS
WORKING DRAWINGS

WORKING DRAWINGS


PROJECT NAME :
SINGLE STOREY DWELLING @
LOT(87)7 SHANNON RISE, KILMORE

Revision ID	AMENDMENT	Issue Date
A	WORKING DRAWINGS ISSUED FOR CONSTRUCTION	15-10-25


Drawn | Checked TSJ | GD
Plot Date: 15/10/2025
Project NO. C.CW.011
Scale:
Client: VK WINDOWS
Site: LOT(87)7 SHANNON RISE, KILMORE
Project Status: WORKING DRAWINGS

REVISION NO.
A
DRAWING NO.
WD.2.1



BATH AND WALL FIXTURES - AREA TO BE PROTECTED

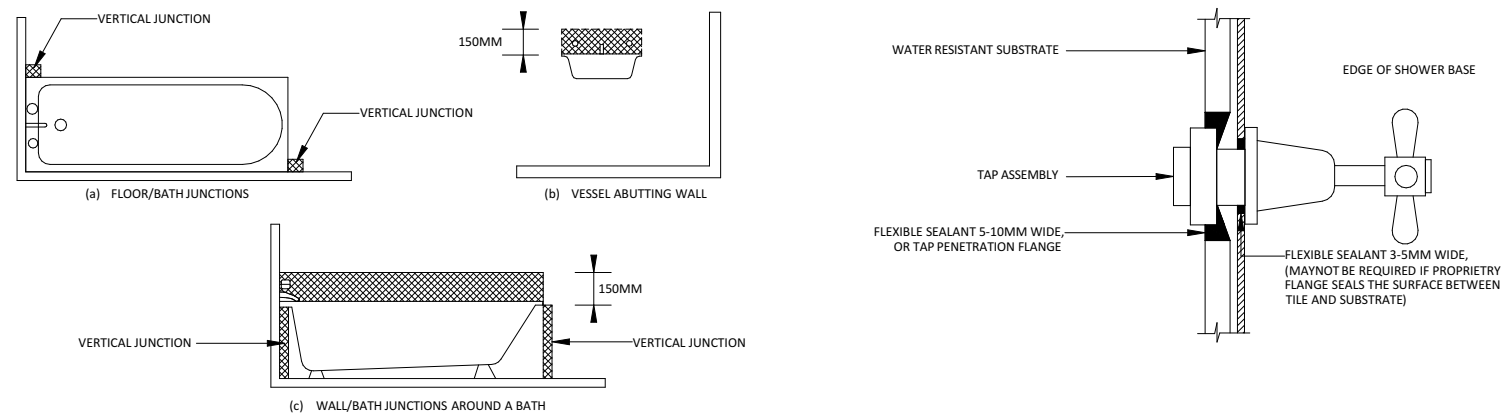


TYPICAL INSTALLATION OF WATER PROOFING MEMBRANE TO SHOWER FLOOR

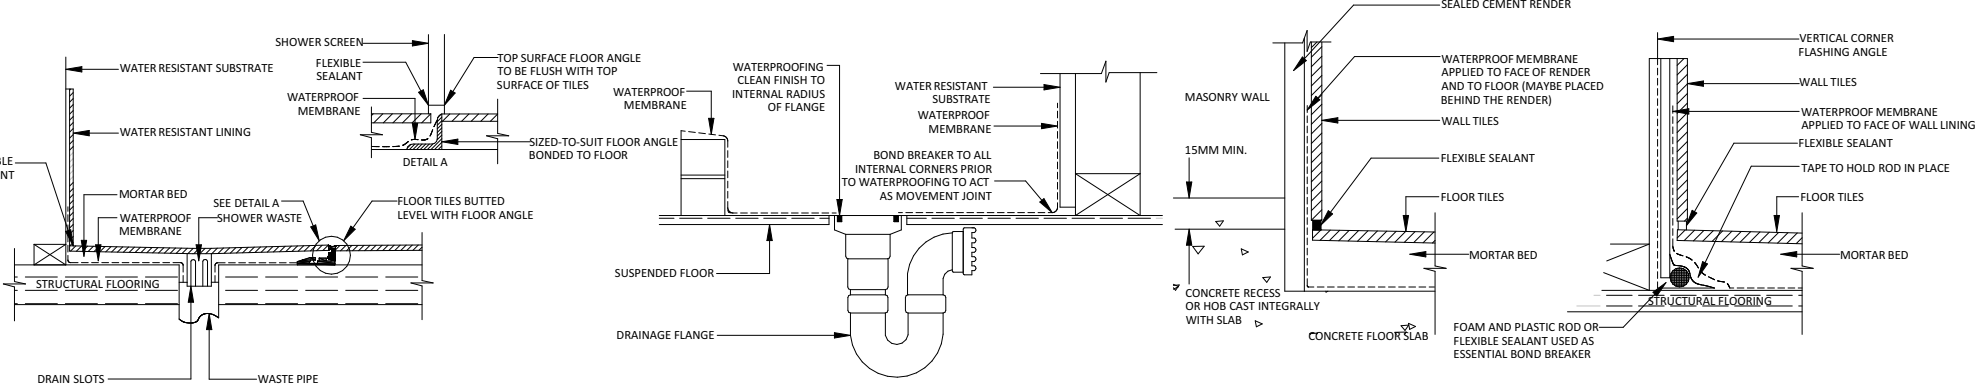

Waterproof corner to 1800 high from finished floor level, minimum width of 40 either side of the junction

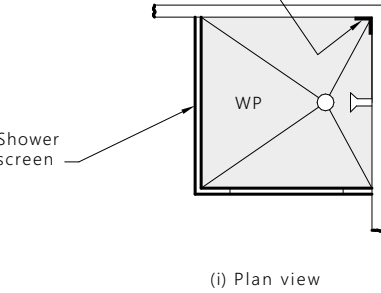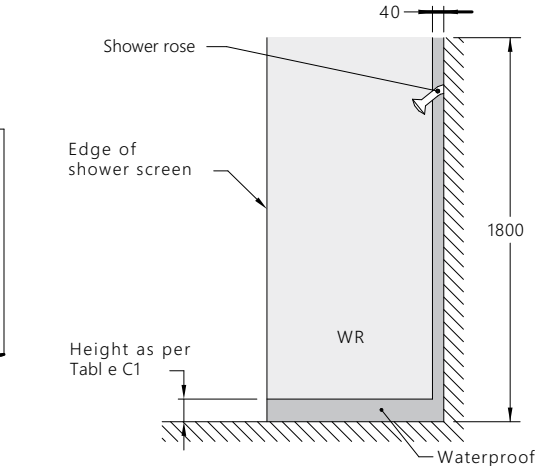


(a) Enclosed shower

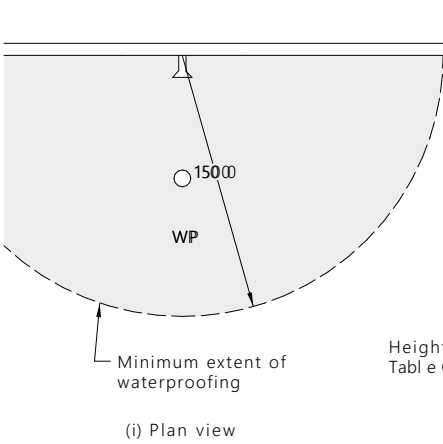

Height as per Table C1

(i) Plan view

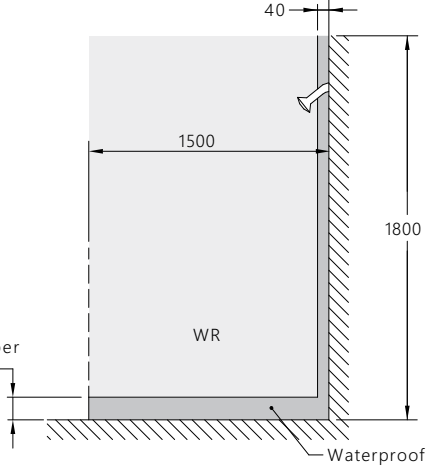


(ii) Side view

NOTE: All floor waterproofing to terminate at a waterstop.


EXTENT OF THE TREATMENT FOR SHOWER AREAS—CONCRETE AND COMPRESSED FIBRE-CEMENT SHEET FLOORS


ENCLOSED AND UNENCLOSED SHOWER - AREA TO BE PROTECTED

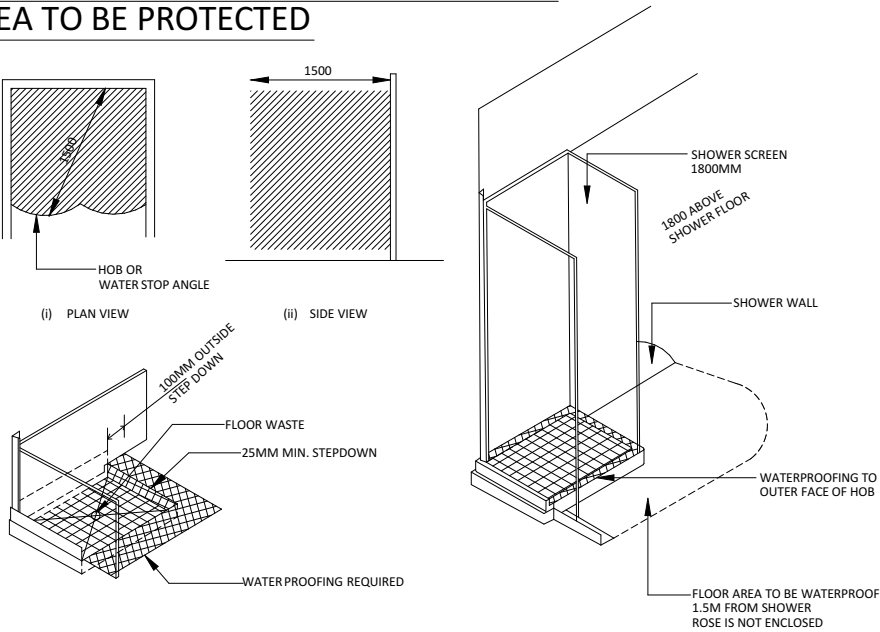


SHOWER WITH STEP DOWN

SHOWER WITH HOB

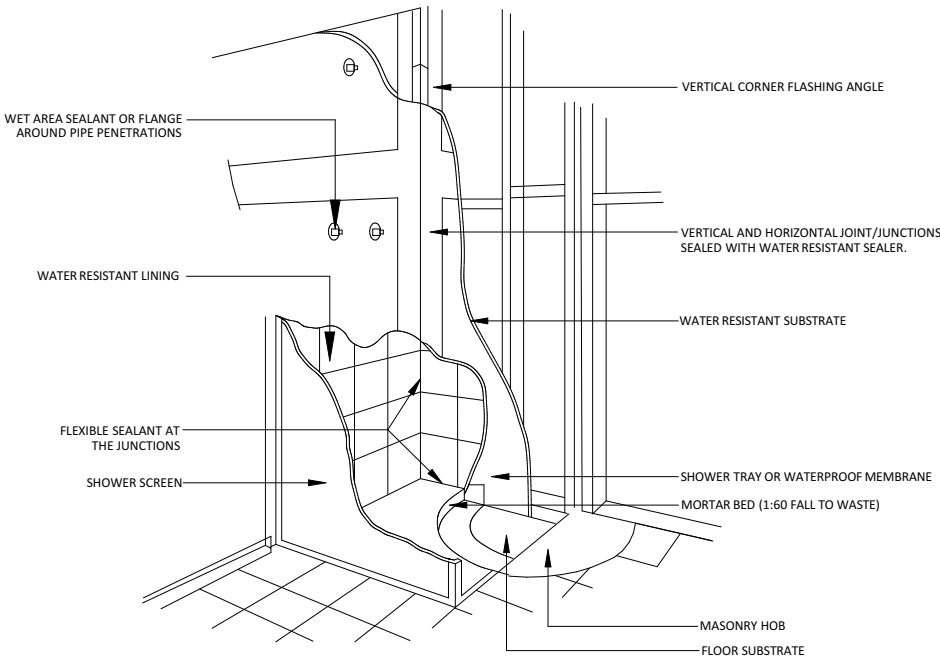


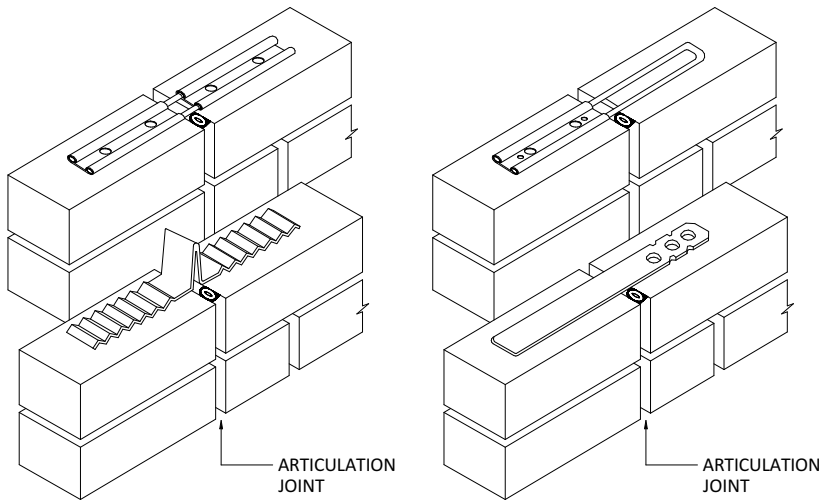


MASONRY EXPANSION (SLIDING/EXTENDABLE) TIES

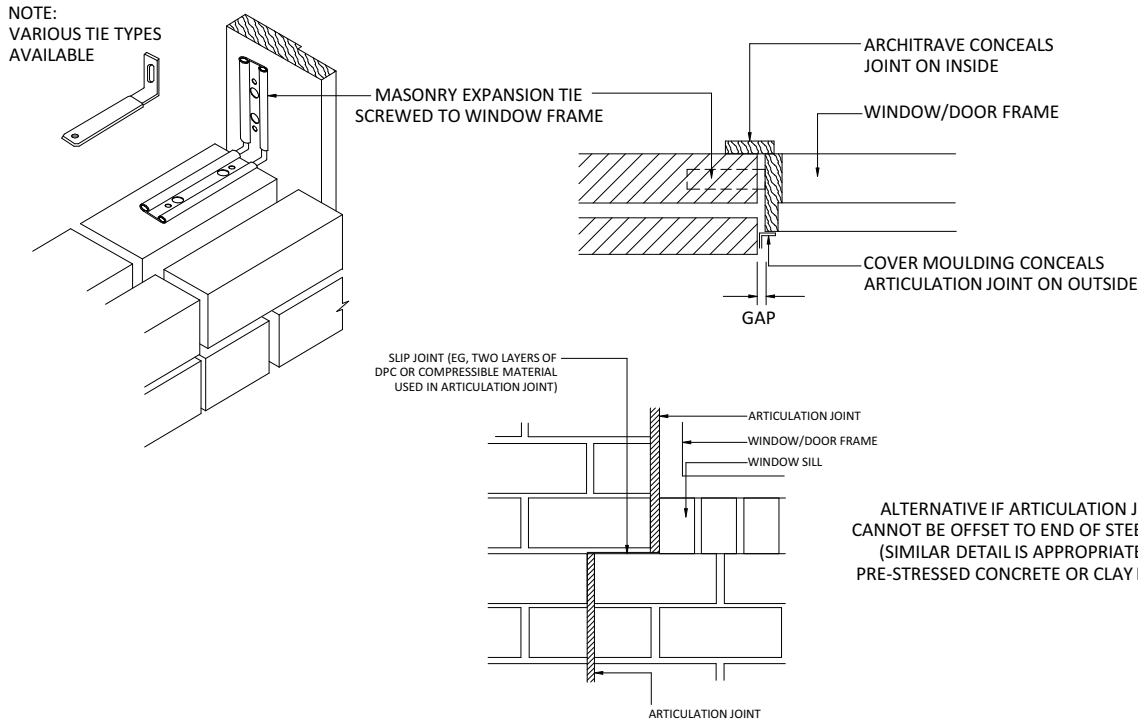

ALTERNATIVE IF ARTICULATION JOINT CANNOT BE OFFSET TO END OF STEEL LINTEL (SIMILAR DETAIL IS APPROPRIATE FOR PRE-STRESSED CONCRETE OR CLAY LINTELS)

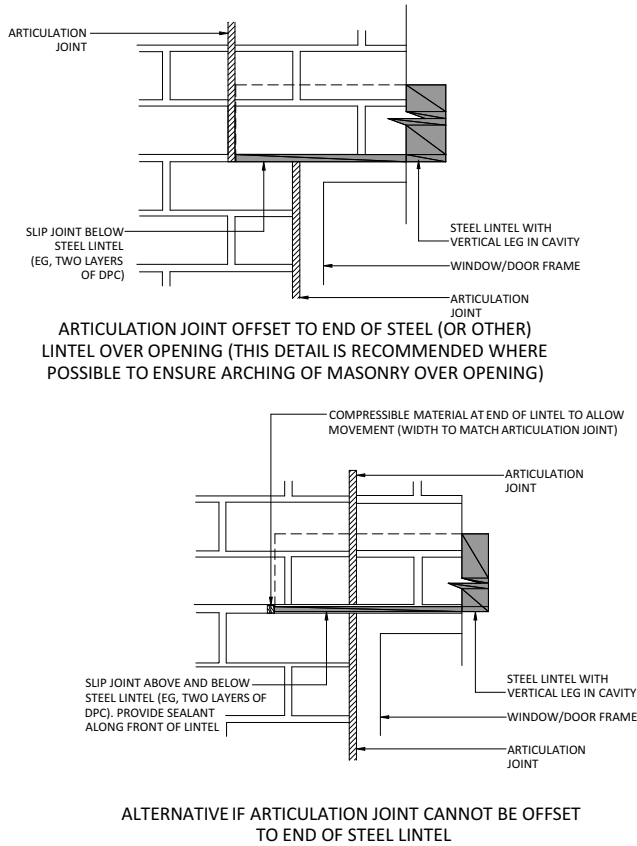

Brick Veneer Slab Edge Rebate Detail (Typ.)

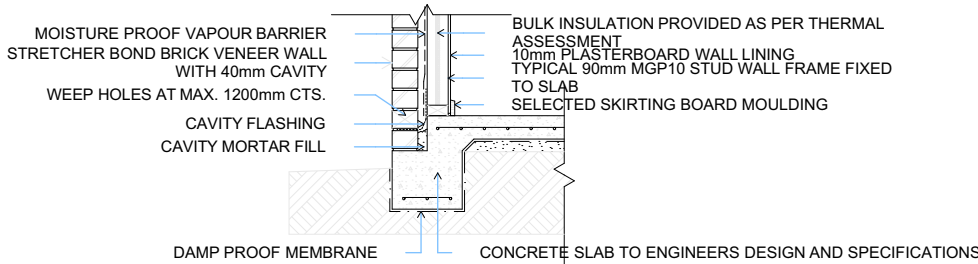

NOTE:
The builder is responsible for checking all dimensions and levels on site prior to construction and to report any errors, discrepancies, or omissions, to Oriana Building Designs without delay. Refer to written dimensions only. Do not scale drawings. Drawings shall not be used for construction purposes until issued for construction with the stamp approval of a registered building surveyor.
All boundaries and contours are subject to the survey drawings associated with this project. All levels to Australian Height Data.
This drawing reflects a design by Oriana Building Designs and is to be used only for work when authorised in writing by Oriana Building Designs. All documents here within are subject to Australian Copyright Laws.



ORIANA BUILDING
DESIGNS
VBA REG. CPD-AD 65210
142 HIGH STREET, CRANBOURNE, VIC 3977
PH: (03) 8804 5707
E-MAIL: info@orianabuildingdesigns.com.au



DRAWING TITLE :

BRICK CONTROL JOINTS

WORKING DRAWINGS

PROJECT NAME :

SINGLE STOREY DWELLING @
LOT(87)7 SHANNON RISE, KILMORE

Revision ID	AMENDMENT	Issue Date
A	WORKING DRAWINGS ISSUED FOR CONSTRUCTION	15-10-25

Drawn | Checked TSJ GD
Plot Date: 15/10/2025
Project NO. C.CW.011
Scale:
Client Site: VK WINDOWS
LOT(87)7 SHANNON RISE, KILMORE
Project Status: WORKING DRAWINGS

REVISION NO.
A
DRAWING NO.
WD.2.3

PART 1 DWELLING ACCESS

THE EXCLUSIVE USE OF THE OCCUPANTS OF THE DWELLING.

- (1) WHERE ONE OR MORE CAR PARKING SPACES ARE CONNECTED TO OR FORM PART OF A REQUIRED ACCESS PATH, AT LEAST ONE OF THE CAR PARKING SPACES MUST HAVE:
 - (a) A MINIMUM UNOBSTRUCTED CAR PARKING SPACE OF 3200 MM WIDE X 5400 MM LONG; AND
 - (b) A GRADIENT NOT MORE THAN 1:33 FOR BITUMEN, OR 1:40 FOR ANY OTHER SURFACE MATERIAL.
- (2) FOR THE PURPOSES OF (1), A REQUIRED ACCESS PATH MEANS AN ACCESS PATH PROVIDED FOR THE PURPOSES OF COMPLIANCE WITH CLAUSE 1.1.

- (1) CLAUSE 1.2 ONLY APPLIES TO A CAR PARKING SPACE PROVIDED FOR THE EXCLUSIVE USE OF THE OCCUPANTS OF THE DWELLING.
- (2) CLAUSE 1.2 DOES NOT APPLY-
 - (a) IF THERE ARE NO CAR PARKING SPACES PROVIDED FOR THE EXCLUSIVE USE OF THE OCCUPANTS OF THE DWELLING, OR
 - (b) TO A CLASS 2 BUILDING

INTERNAL CORRIDORS, HALLWAYS, PASSAGEWAYS OR THE LIKE, IF CONNECTED TO A DOOR THAT IS SUBJECT TO CLAUSE 3.1, MUST HAVE A MINIMUM CLEAR WIDTH OF 1000 MM, MEASURED BETWEEN THE FINISHED SURFACES OF OPPOSING WALLS.

- (1) REINFORCING CONSTRUCTED IN ACCORDANCE WITH THE REQUIREMENTS OF (3) MUST BE PROVIDED IN THE LOCATIONS DEPICTED IN-
 - (a) FIGURES 6.2A OR 6.2B FOR WALLS SURROUNDING A BATH; AND
 - (b) FIGURES 6.2C OR 6.2D FOR SHOWER WALLS; AND
 - (c) FIGURE 6.2E FOR A WALL ADJACENT TO AND WITHIN 460 MM OF THE CENTRELIN OF A TOILET PAN; AND
 - (d) FIGURES 6.2F OR 6.2G FOR A WALL BEHIND A TOILET PAN WHERE A WALL DESCRIBED IN (C) IS NOT PROVIDED OR A WINDOW SILL OR A DOOR ENCHROACHES ON THE AREA REQUIRED TO BE PROVIDED WITH REINFORCING OR WHERE THE TOILET PAN IS NOT PROVIDED IN A CORNER OF THE BATHROOM.
- (2) REINFORCING NEED ONLY BE PROVIDED ACROSS THE AVAILABLE WIDTH OF THE WALL WHERE A WALL REFERRED TO IN (1)(A) OR (B)-
 - (a) IS NARROWER THAN THE WIDTH OF THE AREA REQUIRED TO BE PROVIDED WITH REINFORCING; OR
 - (b) TERMINATES AT A WINDOW SILL LOWER THAN THE HEIGHT OR THE AREA REQUIRED TO BE PROVIDED WITH REINFORCING.
- (3) REINFORCING REQUIRED BY (1) MUST BE CONSTRUCTED USING ONE OF THE FOLLOWING MATERIALS:
 - (a) A MINIMUM OF 12 MM THICK STRUCTURAL GRADE PLYWOOD, OR SIMILAR.
 - (b) TIMBER NOGGINGS WITH A MINIMUM THICKNESS OF 25 MM.

DRAWING NO.

WD.2.4

1.1 STEP FREE ACCESS PATH

The continuous step-free access path must be provided from:

- the pedestrian entry at the allotment boundary, or
- an appurtenant Class 10a garage or carport, or
- a car parking space provided for the exclusive use by dwelling occupants.

These options are shown in Figure 3.1, Figure 3.2, and Figure 3.3 for continuous access path.

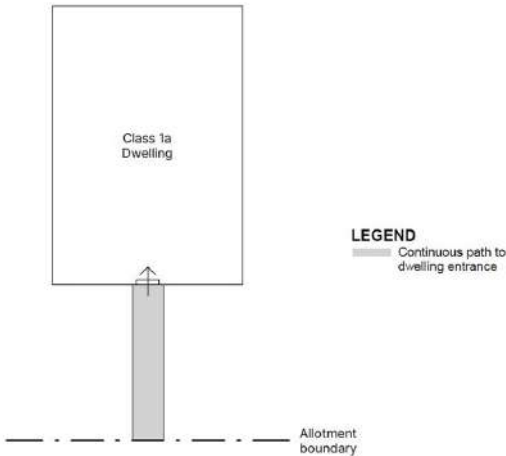


Figure 1: Continuous path to a dwelling entrance from the allotment boundary (Clause 1.1(1)(a) in the Standard)


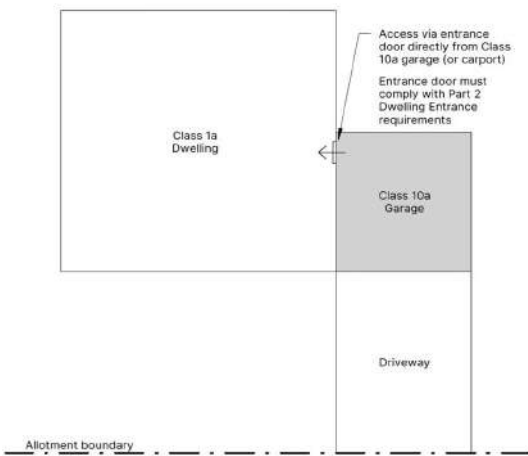


Figure 2: Direct entrance to a dwelling from a garage/carport (Clause 1.1(1)(b) in the Standard)

1.2 PARKING SPACE INCORPORATED INTO STEP FREE-ACCESS PATH

One or more car parking spaces can form part of a required access path, provided at least one of the car parking spaces has an unobstructed size of at least 3200 mm wide by 5400 mm long, and has a maximum gradient of 1:33 (bitumen) or 1:40 (any other surface material). This clause only applies when the appurtenant garage, carport, or car parking space is connected to or forms part of a required access path.

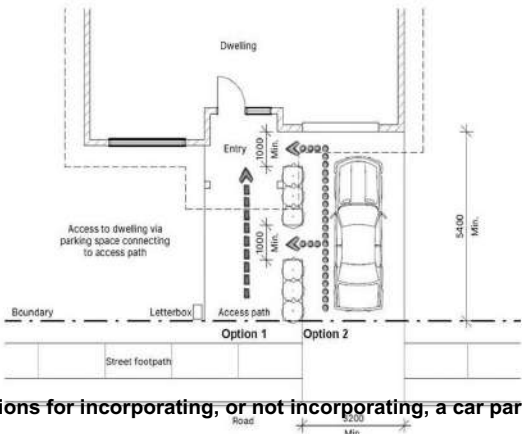

Options for incorporating, or not incorporating, a car parking space in the access path (dimensions in mm)

2.1 CLEAR OPENING WIDTH

The Standard requires a clear opening width of 820 mm for the designated entrance door. This means clear of the door leaf and frames. Other types of door assembly may be used, such as double, bi-fold and multiple-slider, provided the overall clear open width is not less than 820 mm, when the door is in a fully open position.


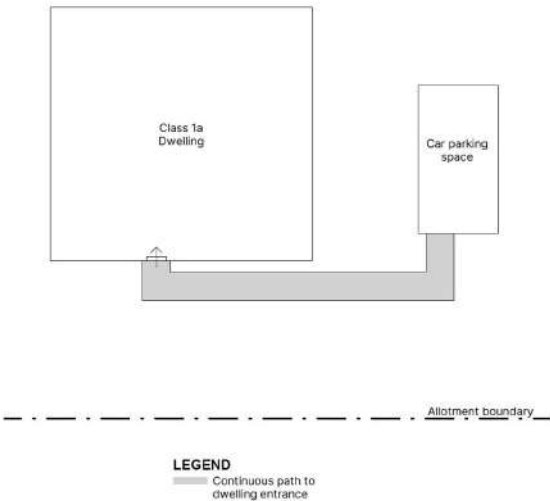


Figure 3: Continuous path to a dwelling entrance from exclusive use car parking space (Clause 1.1(1)(c) in the Standard)

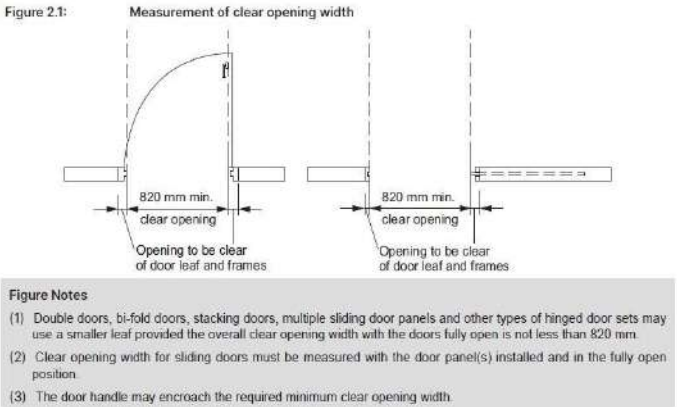

- Figure Notes**
- (1) Double doors, bi-fold doors, stacking doors, multiple sliding door panels and other types of hinged door sets may use a smaller leaf provided the overall clear opening width with the doors fully open is not less than 820 mm.
 - (2) Clear opening width for sliding doors must be measured with the door panel(s) installed and in the fully open position.
 - (3) The door handle may encroach the required minimum clear opening width.

REVISION NO.
A


DRAWING NO.
WD.2

REINFORCEMENT OF BATHROOM AND SANITARY COMPARTMENT WALLS

Reinforcing required by ABCB Standard for Livable Housing Design must be constructed using one of the following materials:

- A minimum of 12 mm thick structural grade plywood, or similar.
- Timber noggings with a minimum thickness of 25 mm.

Figure 6.2b: Location of sheeting for walls surrounding a bath

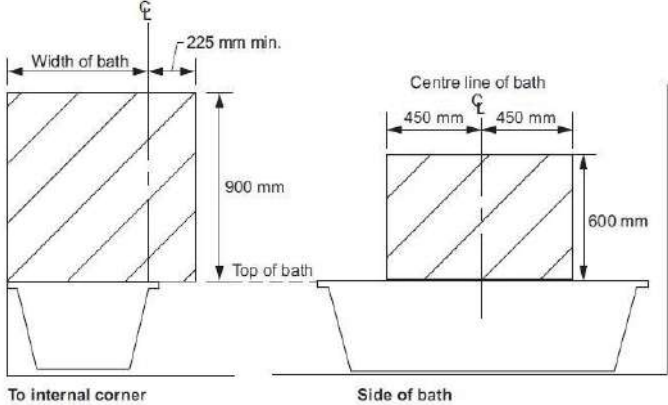

Location of noggings for walls surrounding a bath



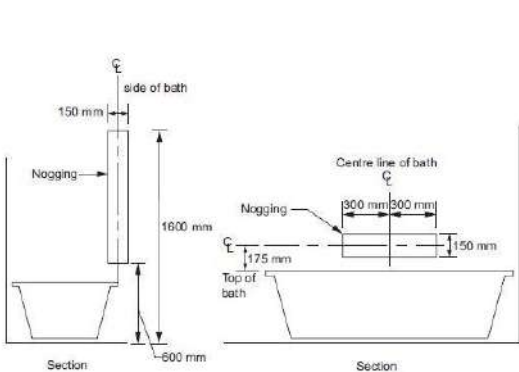


Figure 1:Location of sheet for walls surrounding a bath

Figure 2 :Location of noggings for walls surrounding a bath

Figure 2 :Minimum extent of sheeting for wall adjacent to a toilet pan

Location of sheeting for shower walls

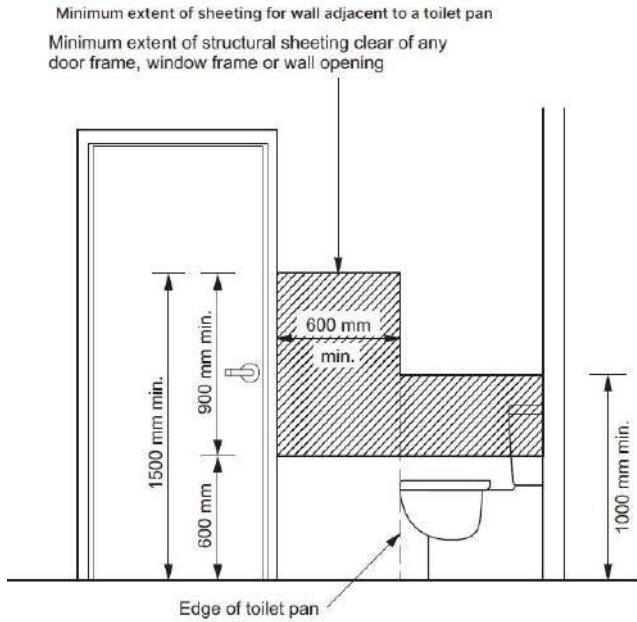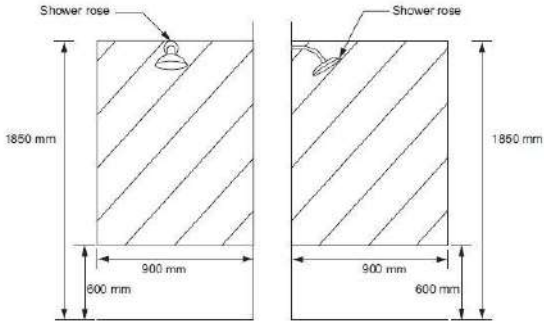

Location of noggings for shower walls

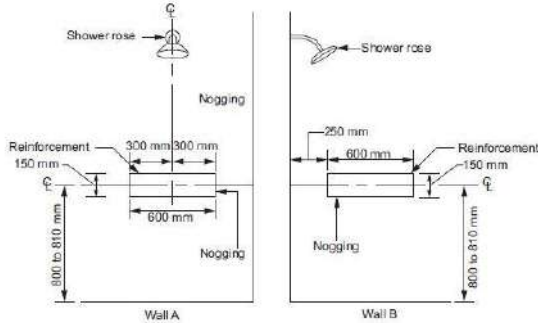


Figure 2 :Location of sheeting for shower walls

Figure 2 :Minimum extent of sheeting for wall adjacent to a toilet pan

Location of sheeting for a wall behind a toilet pan

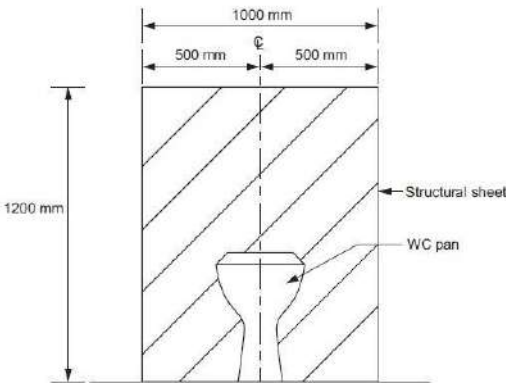


Figure 2 :Location of sheeting for a wall behind a toilet pan

Location of noggings for a wall behind a toilet pan

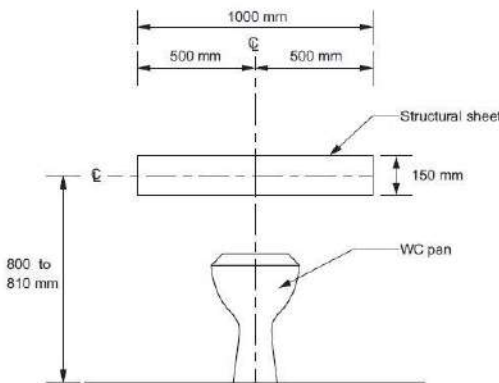


Figure 2 :Location of noggings for a wall behind a toilet pan

4.8.3 WATERSTOPS FOR ENCLOSED SHOWERS

An enclosed shower shall incorporate a waterstop under the bottom rail of the shower screen and the opening. See Figure 4.8.2(B), Figure 4.8.2(C) and Figure 4.8.2(D).

4.8.4 WATERSTOP FOR ENCLOSED SHOWERS WITHOUT HOBS OR SET-DOWNS

At the extremity of the shower area -

- (a) where a shower screen is to be installed, a waterstop shall be positioned so that its vertical leg will finish a minimum of 5mm above the finished floor level (see Figure 4.8.4); and
- (b) where the waterstop intersects with a wall or is joined, the junction shall be waterproof.

Note: For a typical hobless construction, see Figure 4.8.4.
Check AS 3740:2021 for Figures.


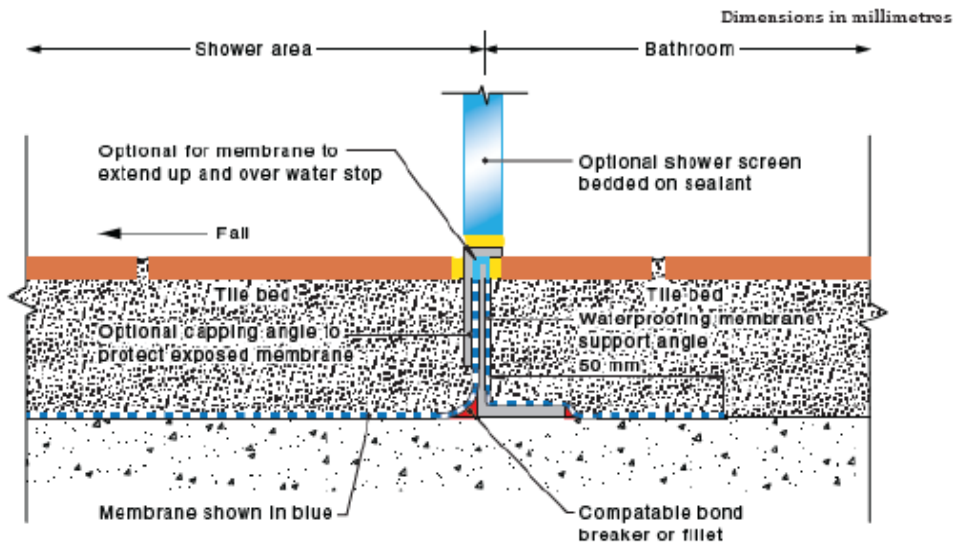


Figure 4.8.2(D) — Shower waterstop and cover angle

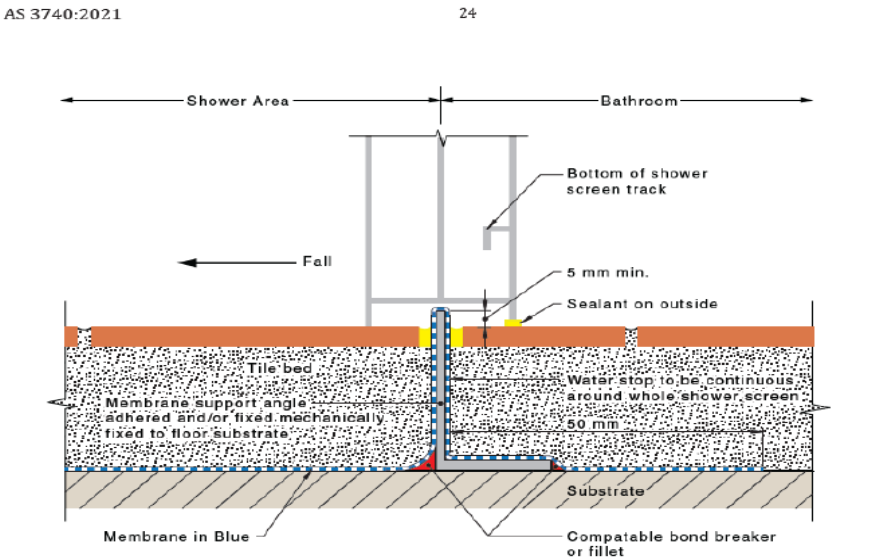

NOTE 1 Some shower screen extrusions do not permit the waterstop extending into a rebate. A channel section may be needed to be installed over the waterstop angle with the shower screen placed on top of the channel including return panels.

NOTE 2 The application of sealant is intended to prevent water from leaving the shower area. The application may be on the inside and/or outside face.

Figure 4.8.4 — Typical hobless construction

NOTE:
The builder is responsible for checking all dimensions and levels on site prior to construction and to report any errors, discrepancies, or omissions, to Oriana Building Designs without delay. Refer to written dimensions only. Do not scale drawings. Drawings shall not be used for construction purposes until issued for construction with the stamp approval of a registered building surveyor.

All boundaries and contours are subject to the survey drawings associated with this project. All levels to Australian Height Data.

This drawing reflects a design by Oriana Building Designs and is to be used only for work when authorised in writing by Oriana Building Designs. All documents here within are subject to Australian Copyright Laws.



ORIANA BUILDING
DESIGNS
VBA REG. CPD-AD 65210
142 HIGH STREET, CRANBOURNE, VIC 3977
PH: (03) 8804 5707
E-MAIL: info@orianabuildingdesigns.com.au



DRAWING TITLE :
WATERSTOP DETAIL AT DOORWAY
WORKING DRAWINGS

PROJECT NAME :
SINGLE STOREY DWELLING @
LOT(87)7 SHANNON RISE, KILMORE

Revision ID	AMENDMENT	Issue Date
A	WORKING DRAWINGS ISSUED FOR CONSTRUCTION	15-10-25


Drawn | Checked TSJ | GD
Plot Date: 15/10/2025
Project NO. C.W.011
Scale: 1:100

Client: VK WINDOWS
Site: LOT(87)7 SHANNON RISE, KILMORE


Project Status: WORKING DRAWINGS

REVISION NO.
A


DRAWING NO.
WD.2.8

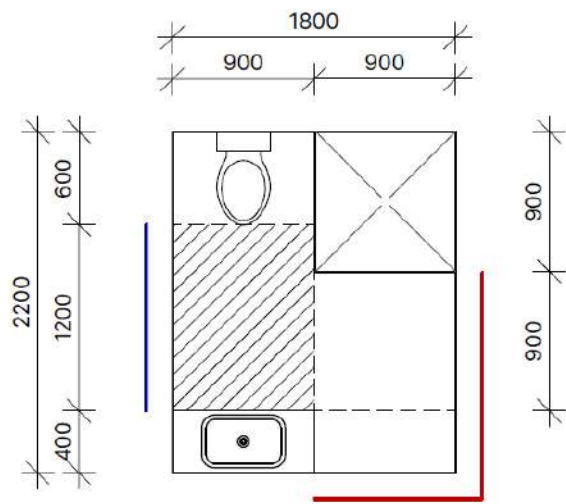


— Any door
— Slider or outward opening door

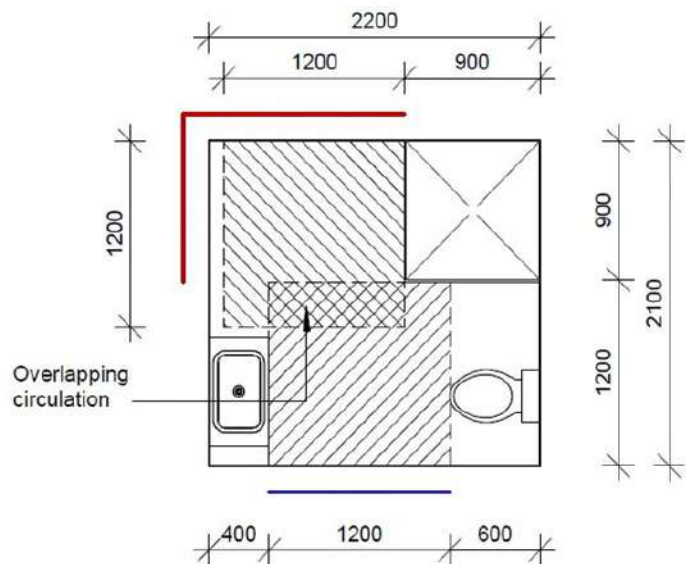


— Any door
— Slider or outward opening door

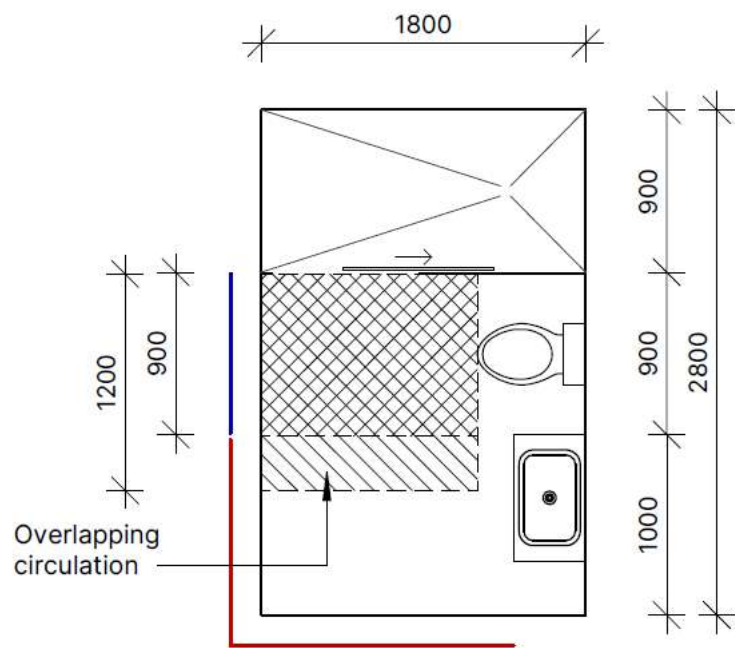

— Any door
— Slider or outward opening door

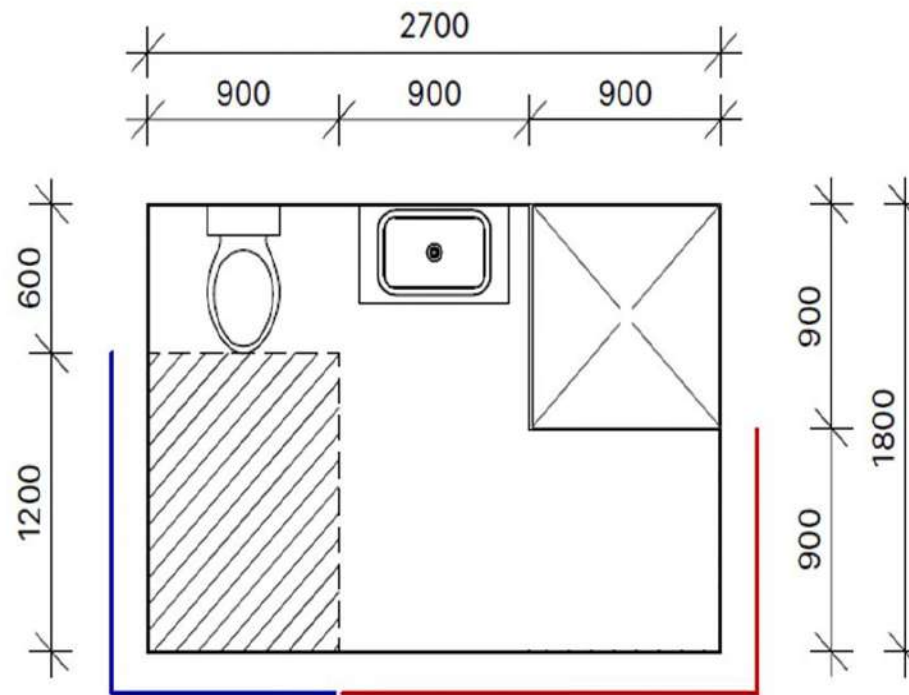

— Any door
— Slider or outward opening door

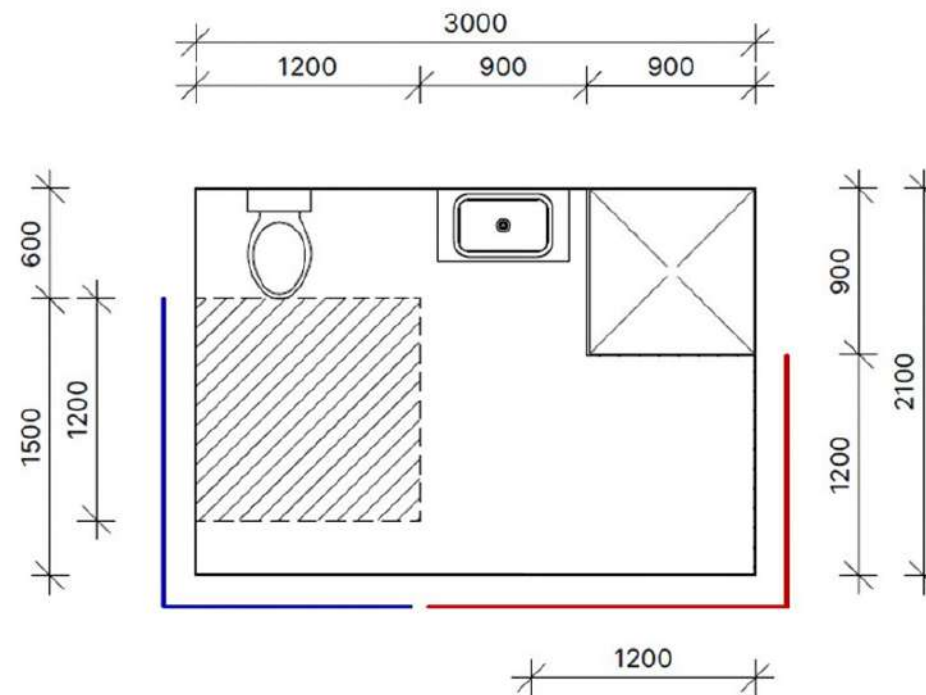

— Any door
— Slider or outward opening door